


DO NOT SCALE FROM THIS DRAWING

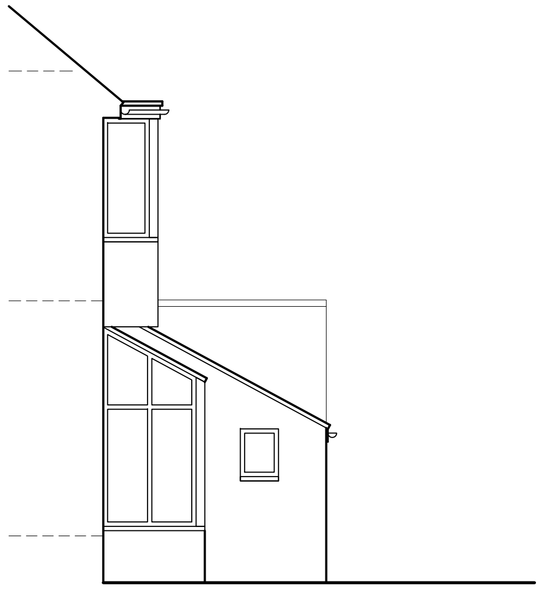


West Elevation

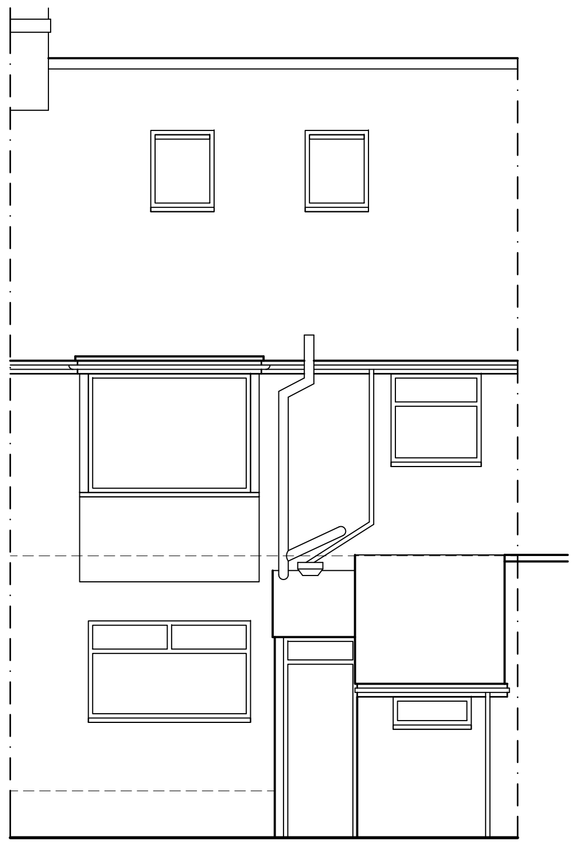

South Elevation

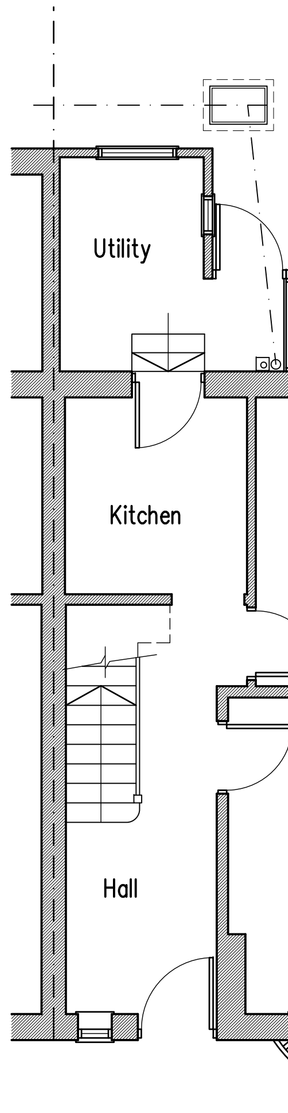

Ground Floor Plan

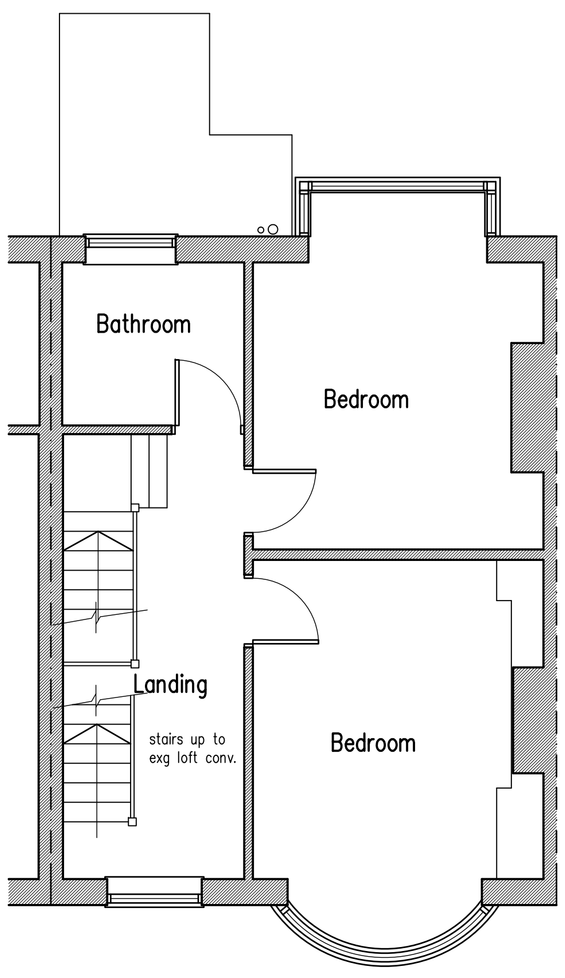

First Floor Plan

1m 2m 3m 4m 5m 6m 7m 8m 9m 10m

1:50 Scale Bar

Proposed Single Storey Rear Extension At: 166 Old Shoreham Road, Southwick BN42 4HU

rja Planning & Building Consultants Ltd.
1st Floor
10 High Street
Shoreham-By-Sea
West Sussex BN43 5DA
t: 01273 467297 mob: 07971 375739
e: rex@rjapbc.co.uk web: www.rjapbc.co.uk

Chartered Institute of Architectural Technologists

PROJECT: 166 Old Shoreham Road, Southwick BN42 4HU

DRAWING TITLE: Existing Floor Plans & Elevations

CLIENT: Mr Cherry & Miss Voakes

DWG NO: 15573-01

REVISION:

SCALE: 1:50 @ A1

DATE: 12.11.15

DRAWN: rex