
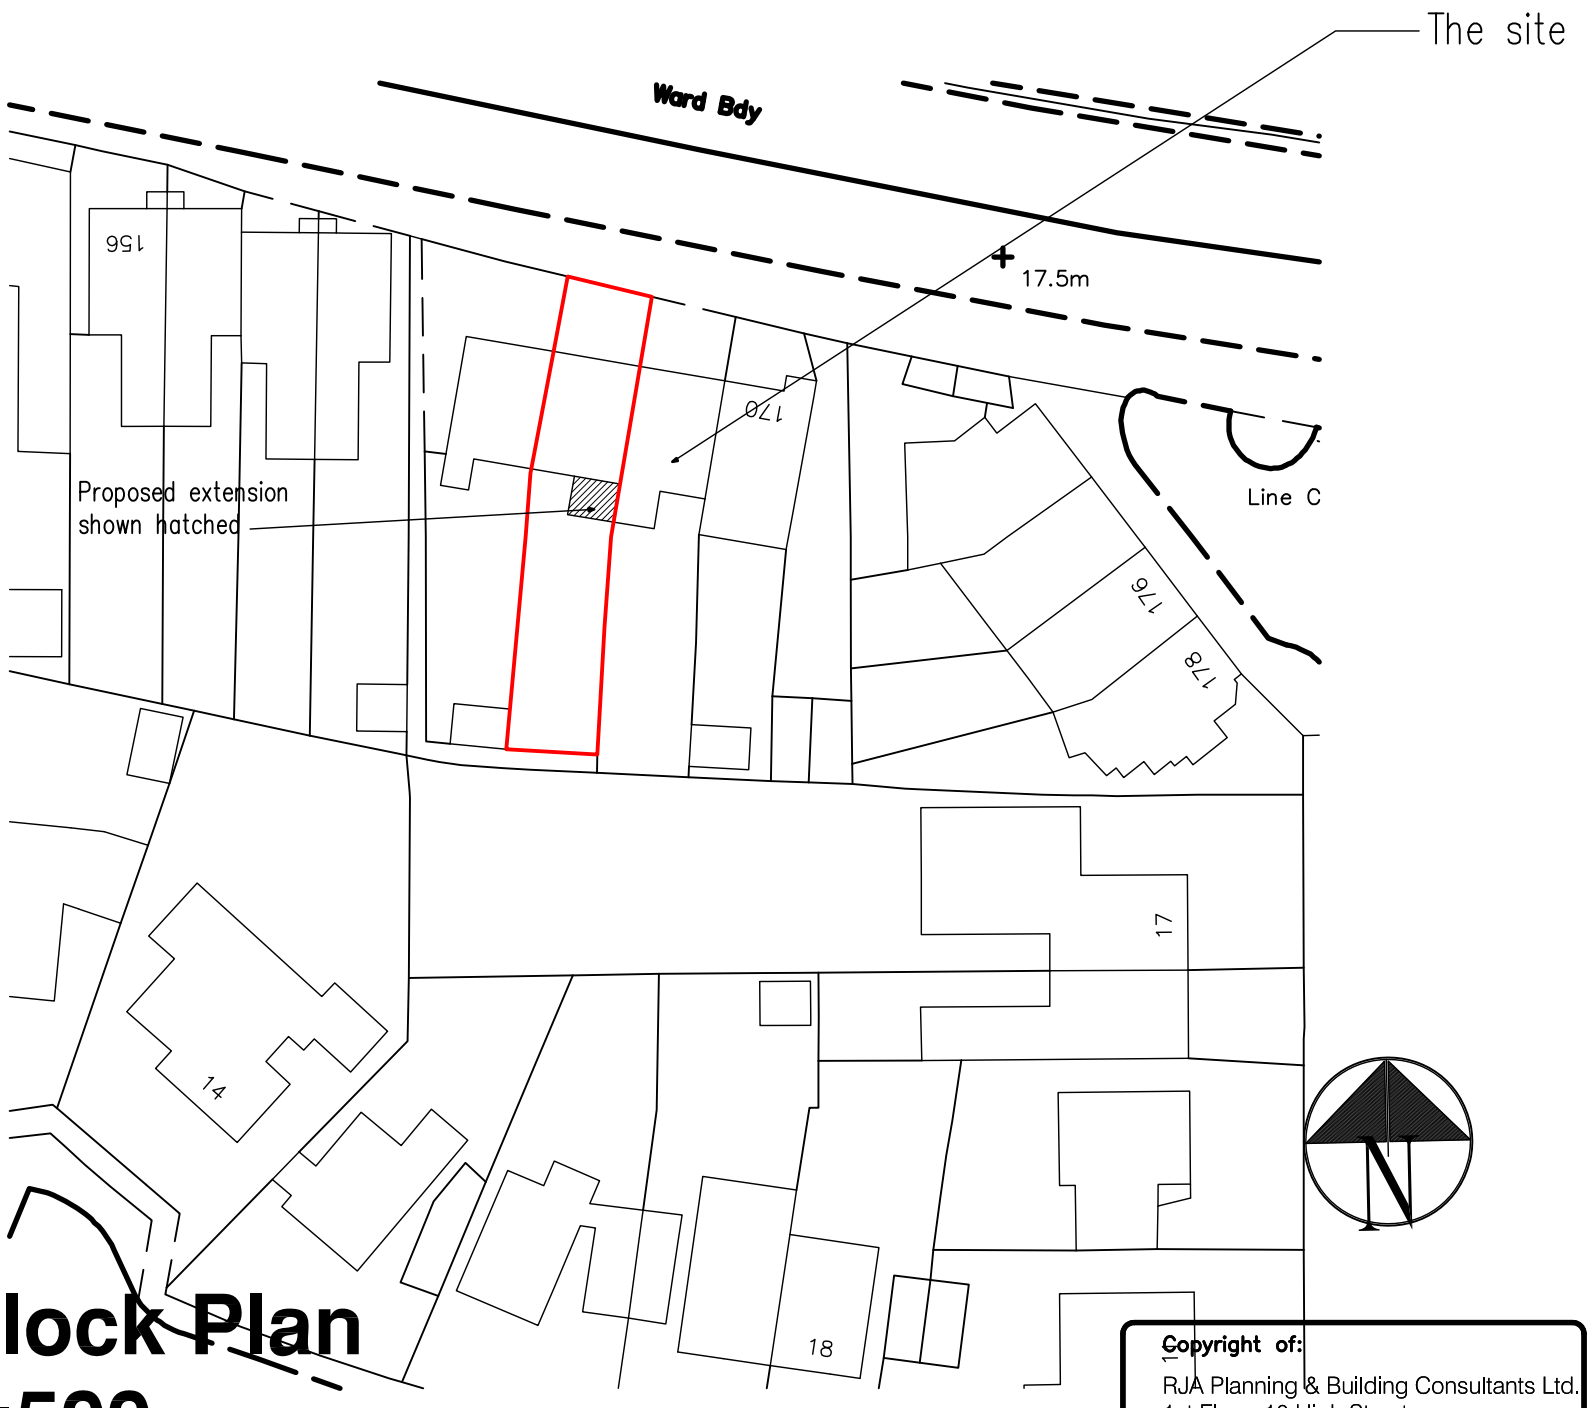


Block Plan
1:500

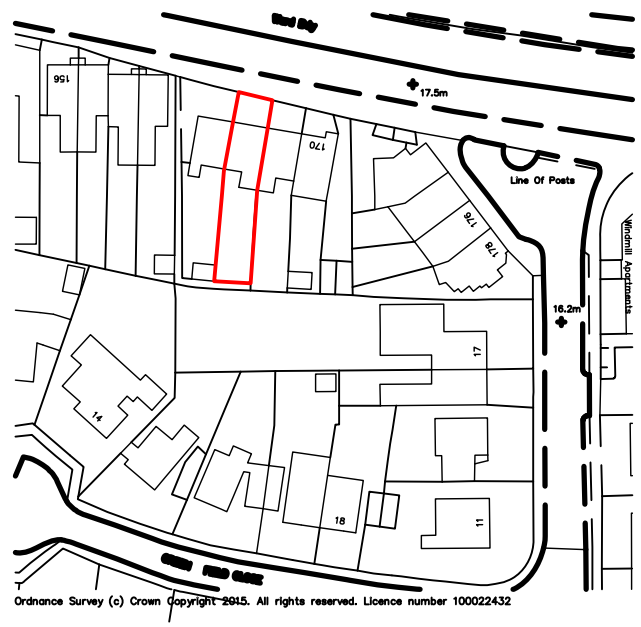

Ordnance Survey (c) Crown Copyright 2015. All rights reserved. Licence number 100022432

Location Plan
1:1250

Copyright of:
RJA Planning & Building Consultants Ltd.
1st Floor, 10 High Street
Shoreham-By-Sea
West Sussex
BN43 5DA

Tel: 01273 467297
Mob: 07971375739
Email: rex@rjapbc.co.uk

Project:
166 Old Shoreham Road
Southwick
West Sussex

Title:
Location & Block Plans

Client:
Mr Cheery & Miss Voakes

Scale:
1:1250, 1:500

Date: **Drawn:**

Drg. No. 15573-Loc

Rev'n