
REVISIONS:

REV:	DATE:	BY:	RVW:
A	08.02.2024 Rear extension reduced to 4m		

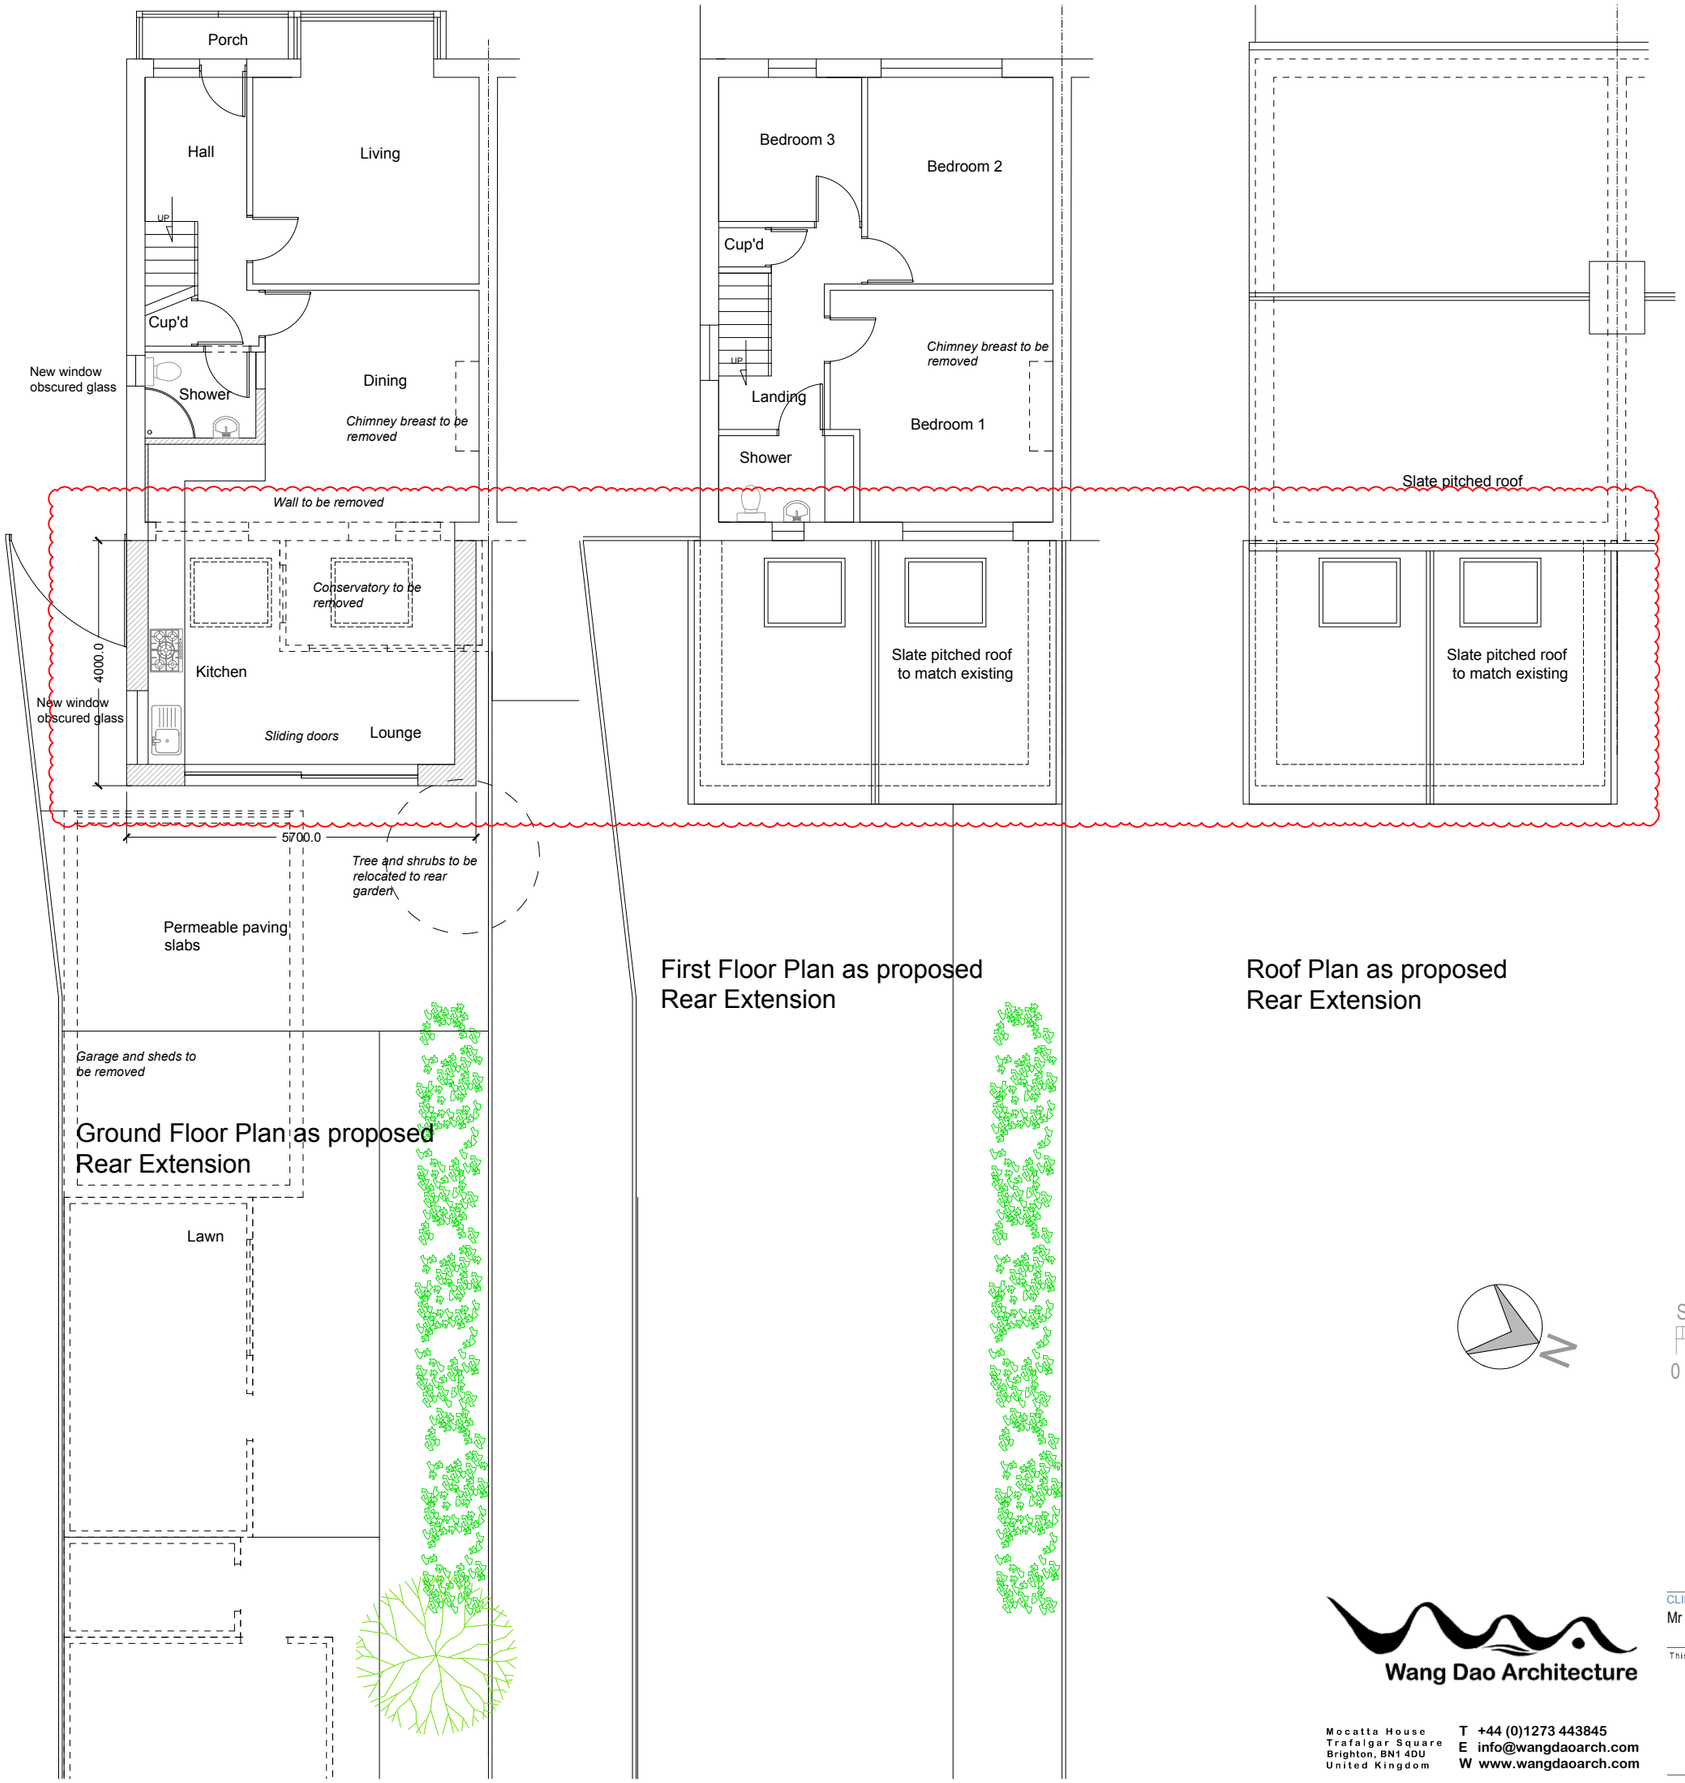

Ground Floor Plan as proposed
Rear Extension

First Floor Plan as proposed
Rear Extension

Roof Plan as proposed
Rear Extension

N

Scale 1:100

0 1 5m 10m

Wang Dao Architecture

Mocatta House
Trafalgar Square
Brighton, BN1 4DU
United Kingdom

T +44 (0)1273 443845
E info@wangdaoarch.com
W www.wangdaoarch.com

CLIENT
Mr Wong

This drawing is for Planning Permission purpose only. All dimensions to be confirmed on site.

© This drawing is the sole copyright of Wang Dao Architecture Ltd.

Any discrepancies between this drawing & other information shall be reported to the Architect. MODIFICATIONS to be made solely on ORIGINAL MAGNETIC MEDIA.

PROJECT
198 OLD SHOREHAM ROAD
SHOREHAM-BY-SEA
BN43 5TE

TITLE
Rear Extension
Plans as proposed

STATUS
Planning

DATE
November 2023

SCALE @ A3
1:100

DRAWN BY
Edward

REVIEWED BY

DRAWING NUMBER
2326 PL 03A

CTB file:
XREF'S:
LTscale: