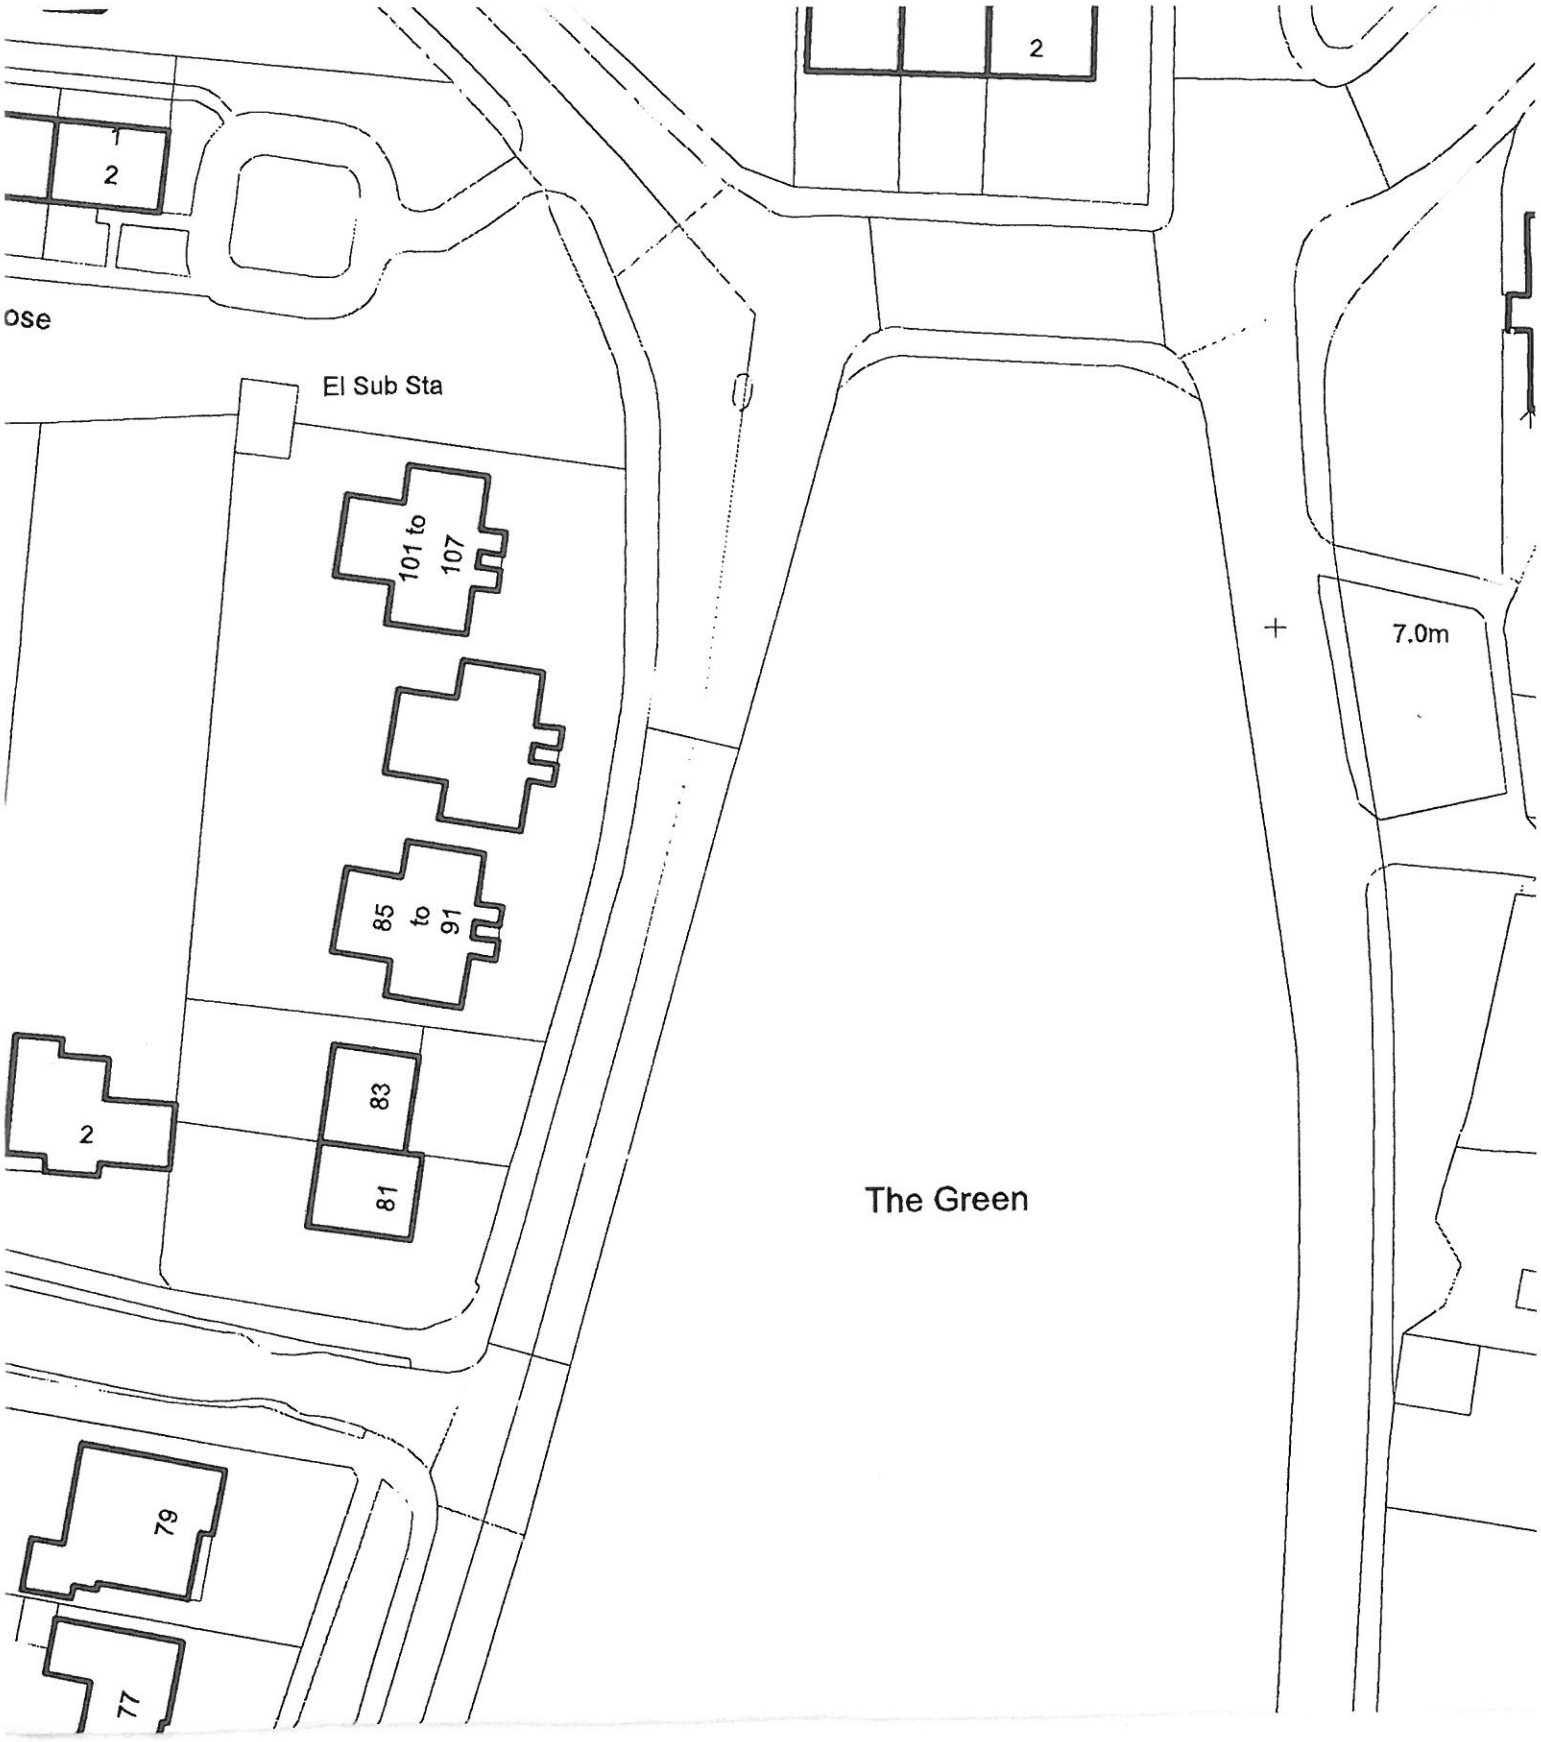


Address : 85-107 The Green
Southwick
BN42 4FW

Title : Block Plan

Scale : 1:500

0 10 20 30
Scale Bar

N