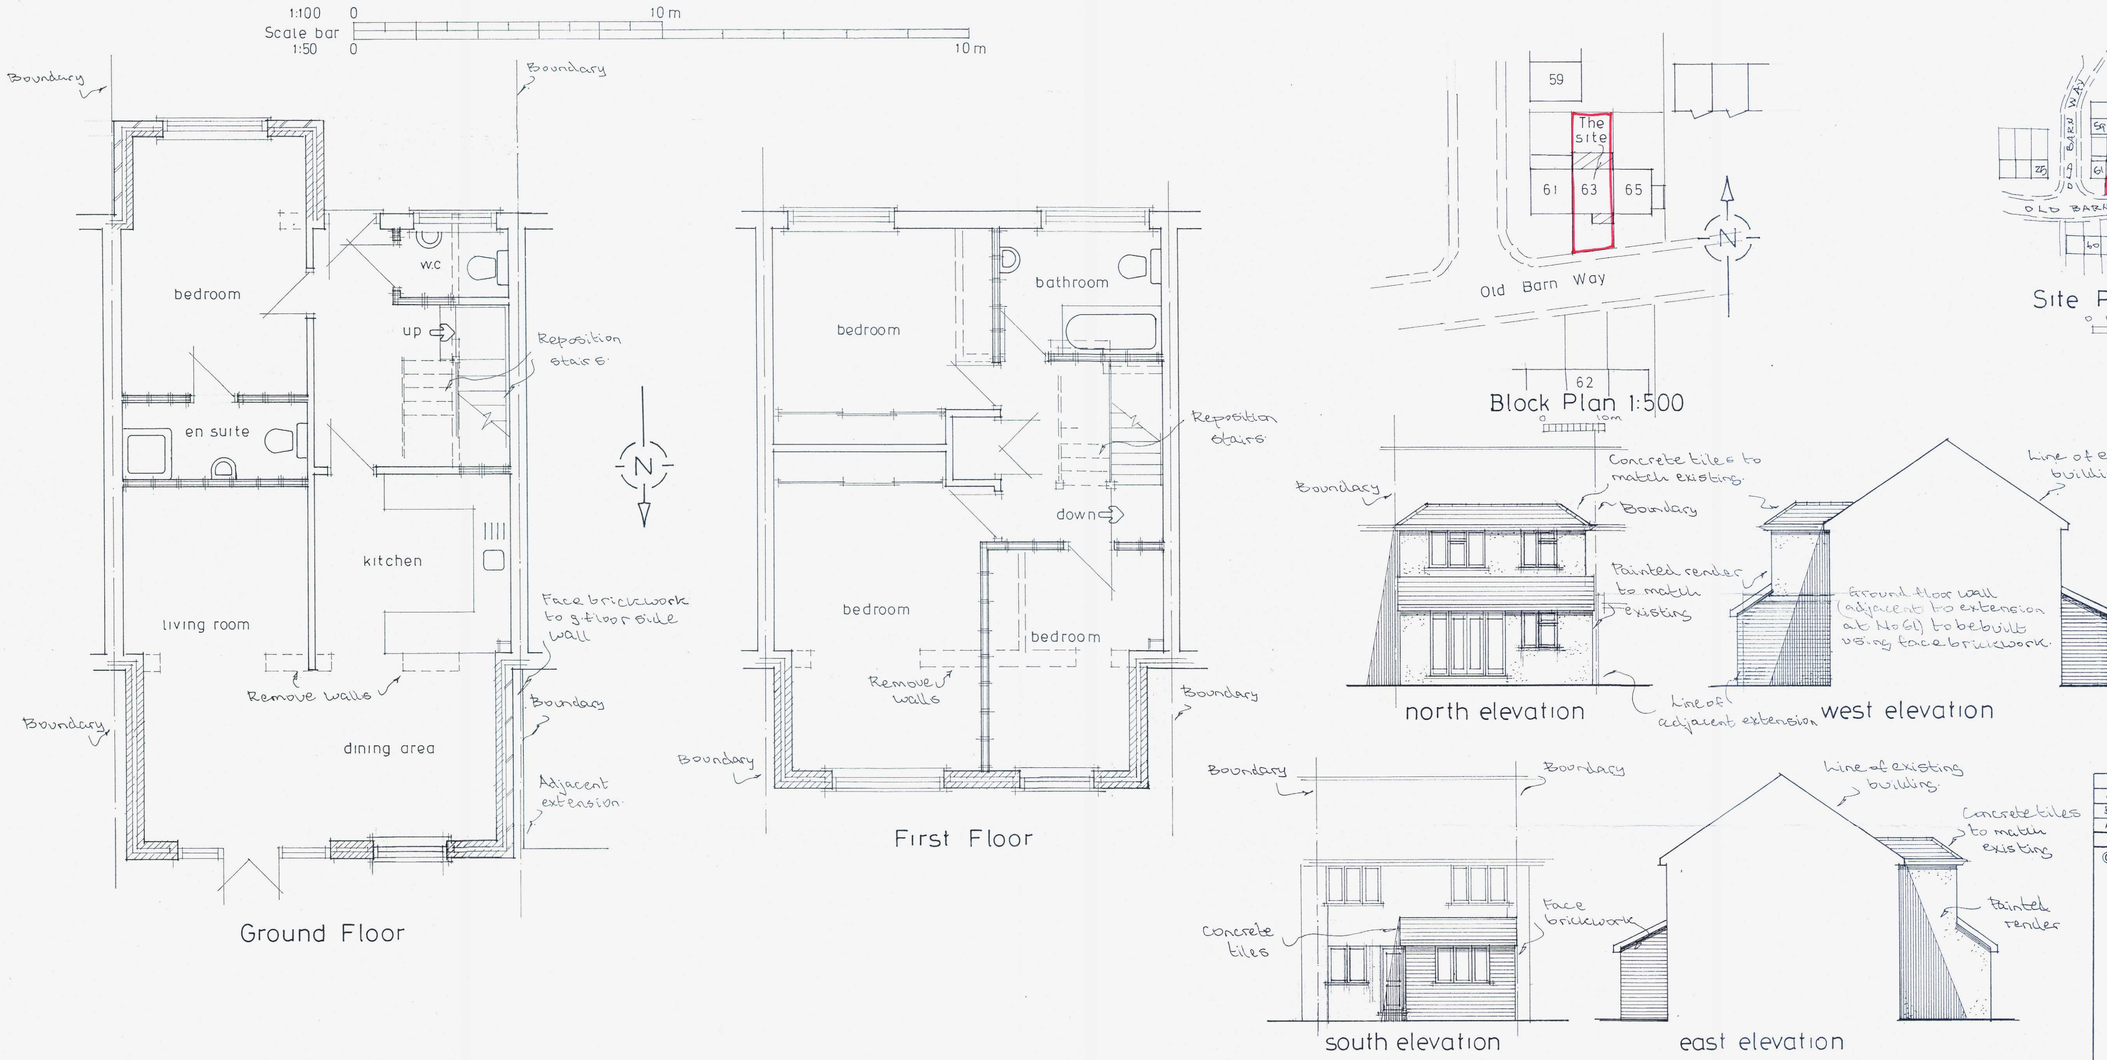

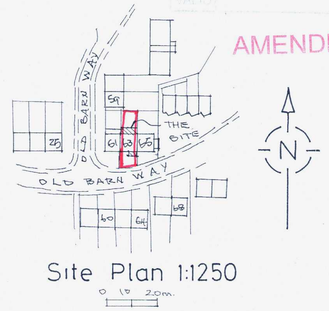

Site Plan 1:1250

	Date	Revisions
C	17.2.17	F.F. Exth reduced
B	25.1.17	Porch Removed
A	16.1.17	Porch Reduced

© copyright

Client
Mr. J. Packer

Job Title
Proposed Extensions

Drawing Title
AMENDMENT
63 Old Barn Way
Southwick

Scale 1:50 1:100

Date | Drawn by

Drg No. 477/01 | Rev. C

841 x 594mm A1

1911/16
20 FEB 2017
AMENDMENT