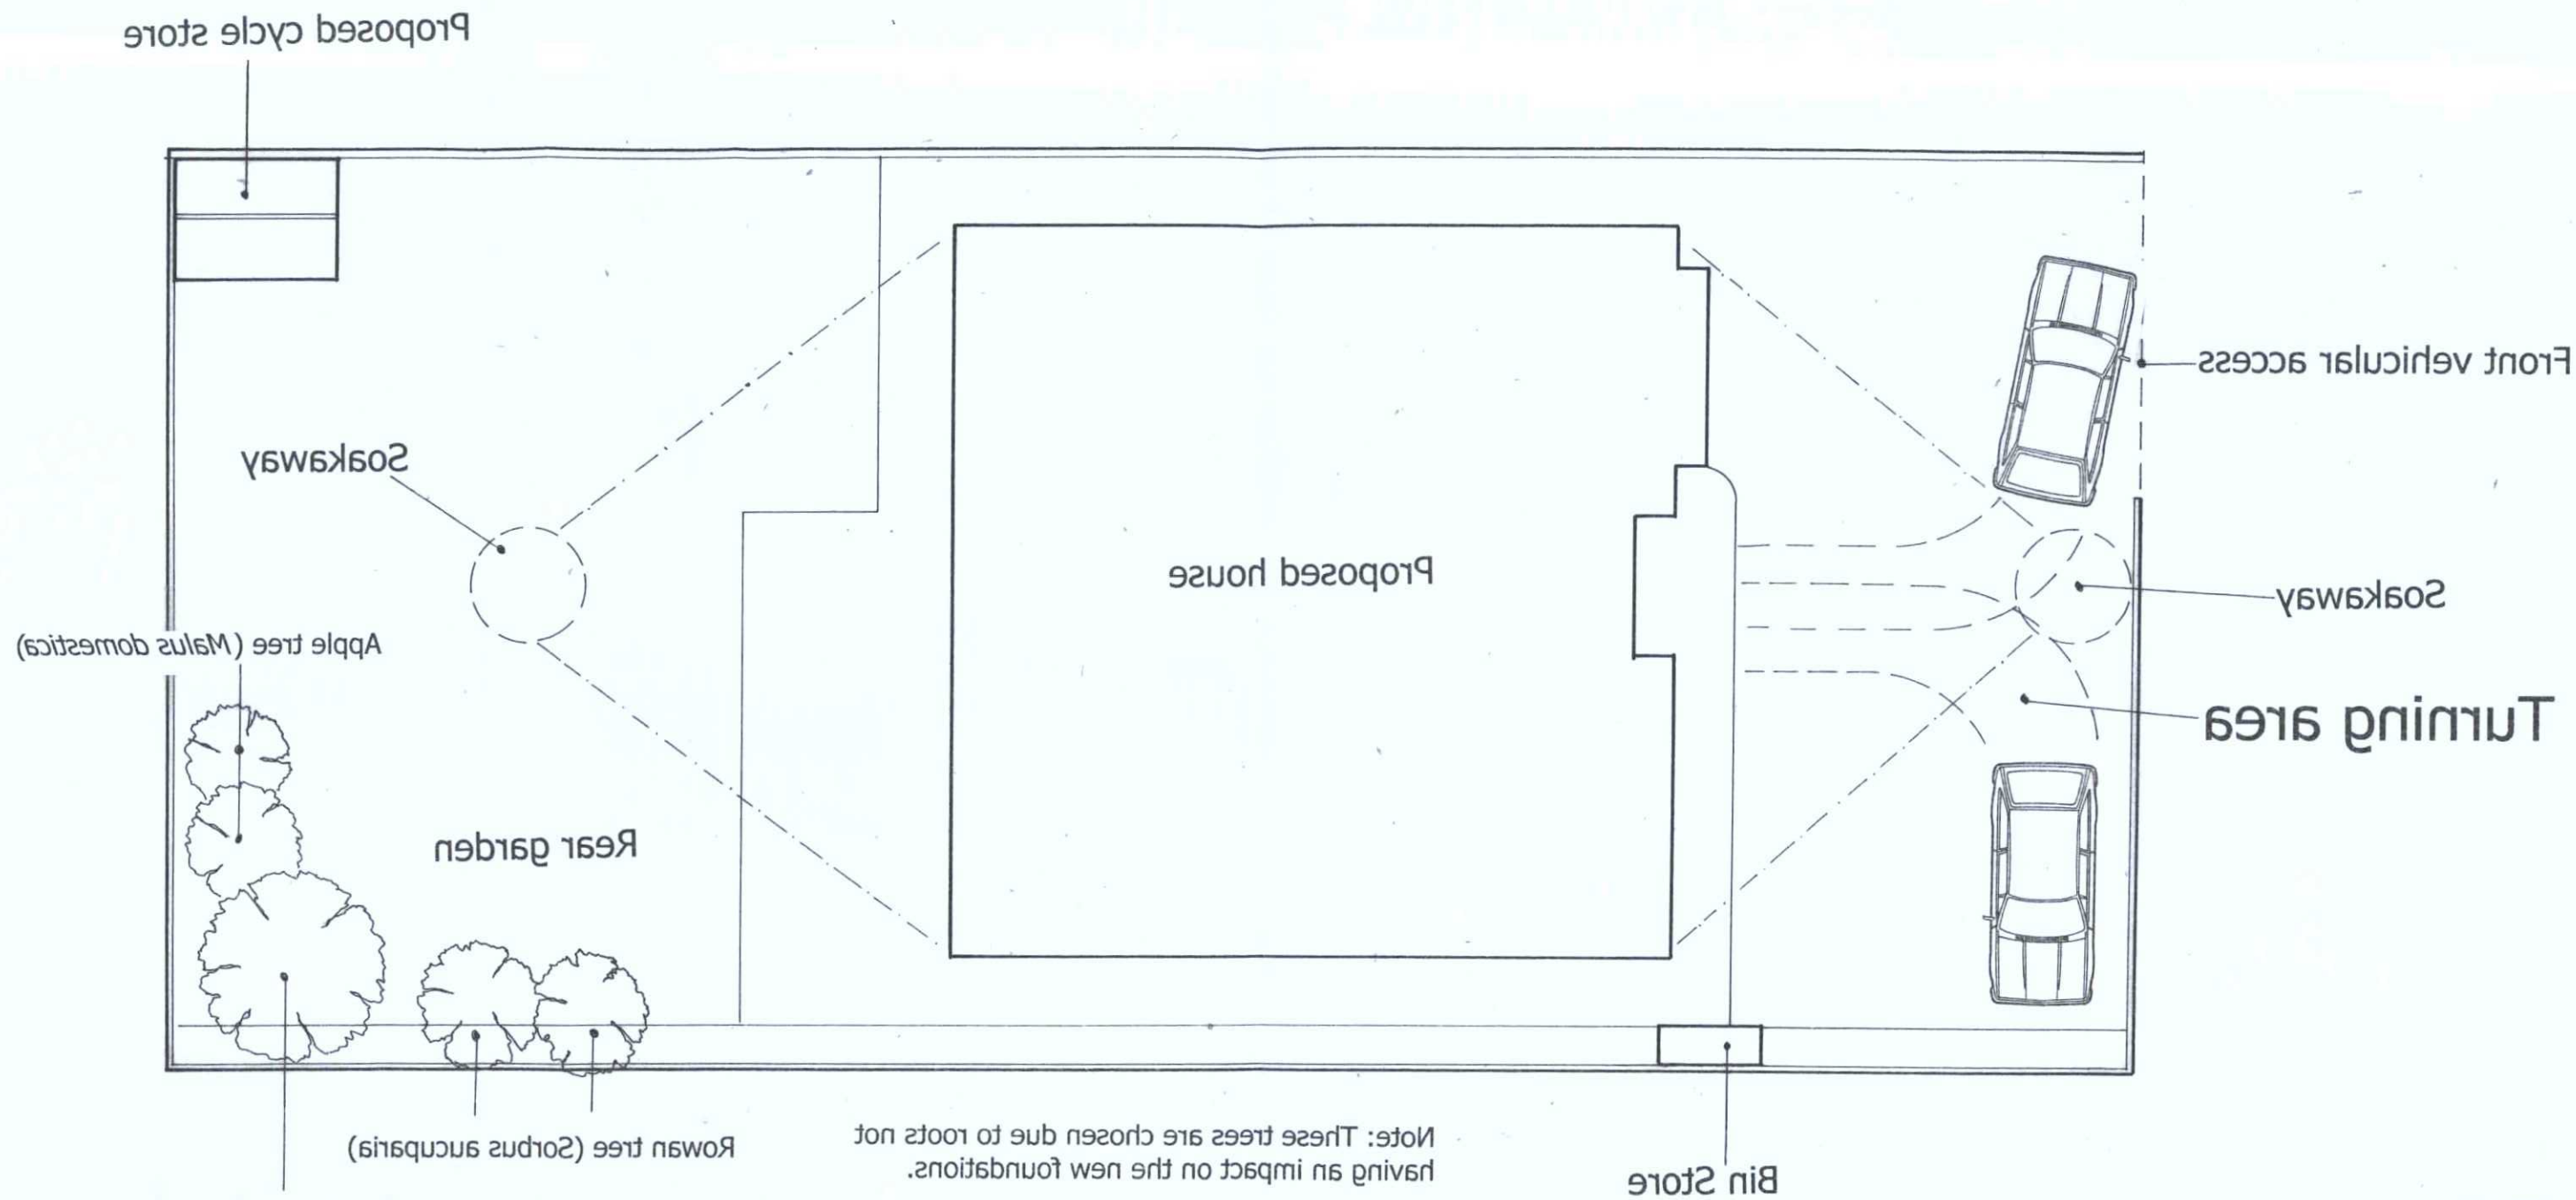


PROPOSED SITE PLAN 1:100

N

Date: July 2016	Scales: As shown / Paper size: A3 / Dwg No: 01
Drawing title:	Proposed detached dwelling - Planning Conditions
Address of works:	Land at rear of 21 Kingston Lane, Southwick

attebury moore associates
architectural & quantity surveying services
Unit 1
Gosling Croft Business Park
Long Furlong
Clapham Worthing
West Sussex BN13 3UT

ADUR & WORTHING
PLANNING SERVICES
PLAN AWDM/1184/16
DATE 18 JUL 2016