42 Anchor Close
Shoreham-by-Sea
West Sussex
BN43 5BY

ADUR & WORTHING PLANNING SERVICES	
PLAN	AWDM/0082/14
DATE VALID	29 JAN 2014

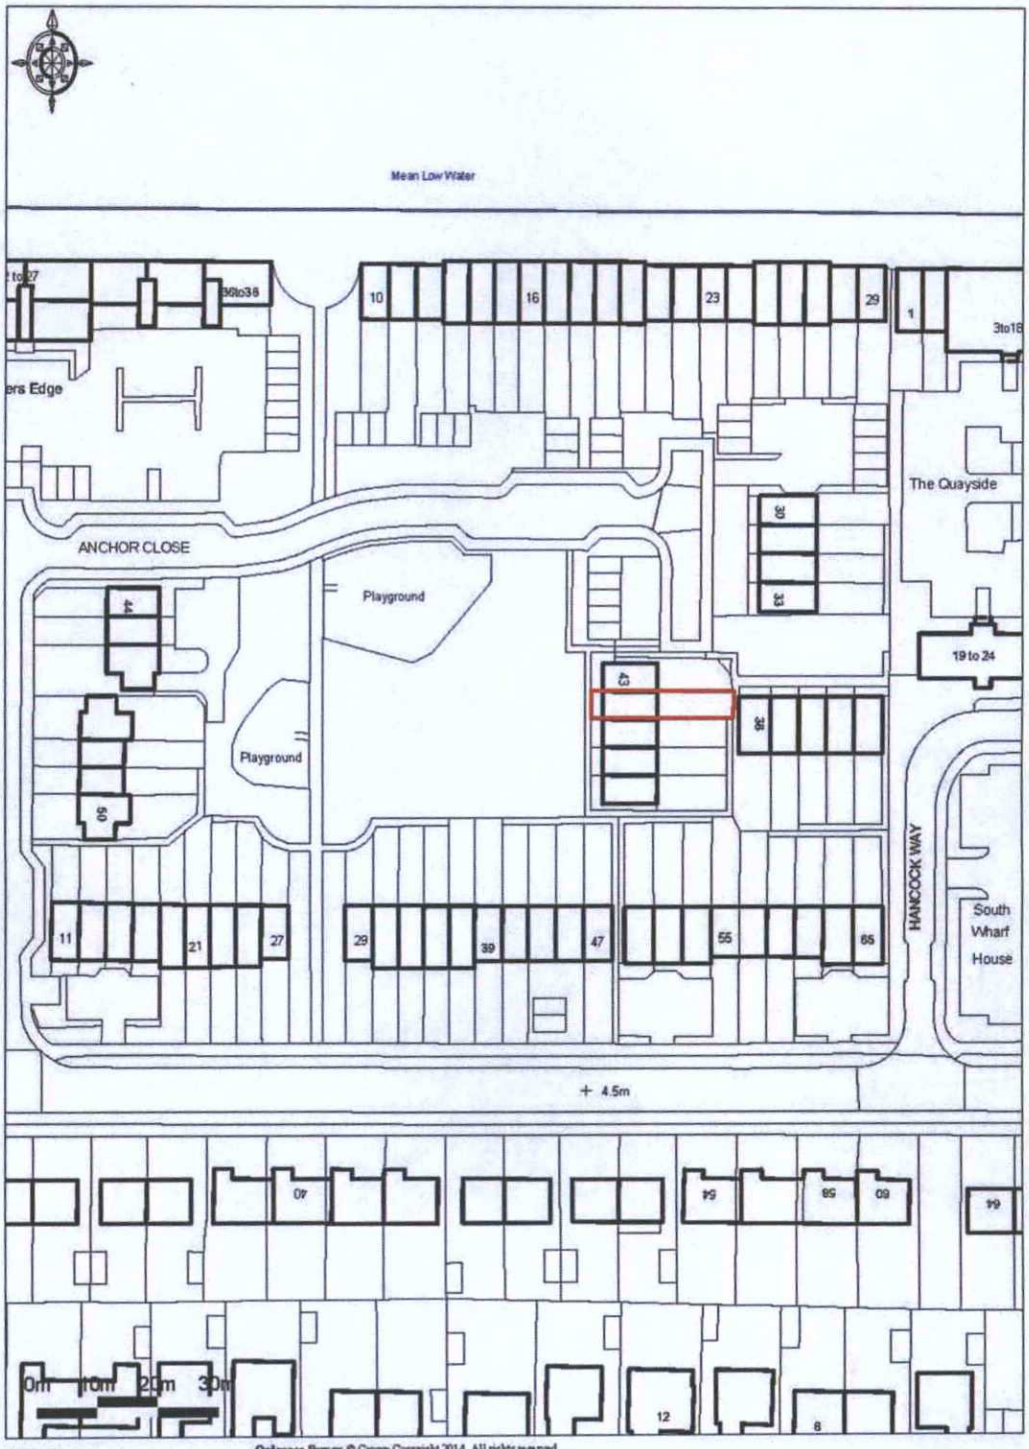

Promap®
Ordnance Survey © Crown Copyright 2014. All rights reserved.
Licence number 100022432. Plotted Scale 1:1250

mb/04/anchor close 42

Site Location Plan

Scale: 1:1250

Paper Size: A4