NOTES:

1. All dimensions are in mm and must be checked on site and not scaled from this drawing.
2. Drawings are to be read in conjunction with accompanying documents.
3. Any errors or inaccuracies should be brought to the attention of GrumittWade.

FD - Doors to all rooms (apart from bathrooms) are to be 30 minute fire doors with intumescent strips

SD - Smoke detectors, which are to be mains linked with battery back-up

ADUR & W
PLANNING

PLAN: AWDM/ C

DATE VALID: 2

A

Proposed Ground Floor



A

Proposed First Floor



A

Proposed Second Floor

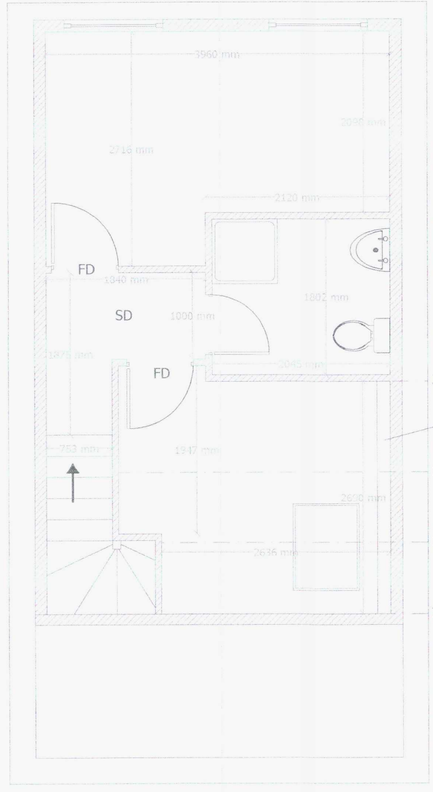

PROPOSED SECTION A-A

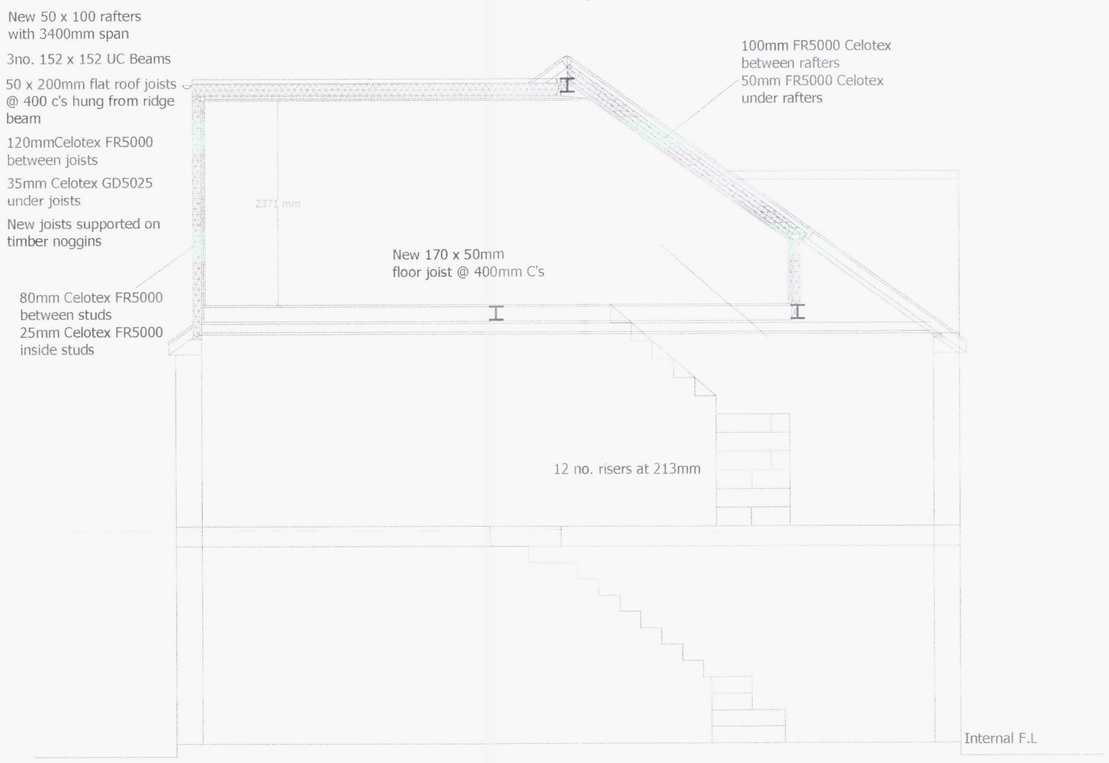

0m 1m 5m

Scale 1:50

No.	Description	Date
Amendments:		

Address: 42 Anchor Close, Shoreham-by-Sea, West Sussex, BN43 5BY

Client: Mr J Delaghan

Drawing Title: Proposed

Drawing Ref.: mb/02/anchor close 42

grumittwade chartered surveyors

Planning Applications
Building Regulation Drawings
Design Consultants
Party Wall Surveyors
Building Surveys: Homebuyers Survey
Project Management
Disabled Access Auditing
Building Defect Analysis
CDM
Expert Witness

Contact Details: Telephone: 01273 415940 Email: michael@grumittwade.com

Contact Address: Unit 3, Tungsten Building, George Street, Portslade, BN41 1RA

Scale:	Paper:	Date:	Revision No:	Checked By:	Direction:
1:50	A2	23/01/2014	A	JJ	