NOTES:

1. All dimensions are in mm and must be checked on site and not scaled from this drawing.
2. Drawings are to be read in conjunction with accompanying documents.
3. Any errors or inaccuracies should be brought to the attention of GrumittWade.

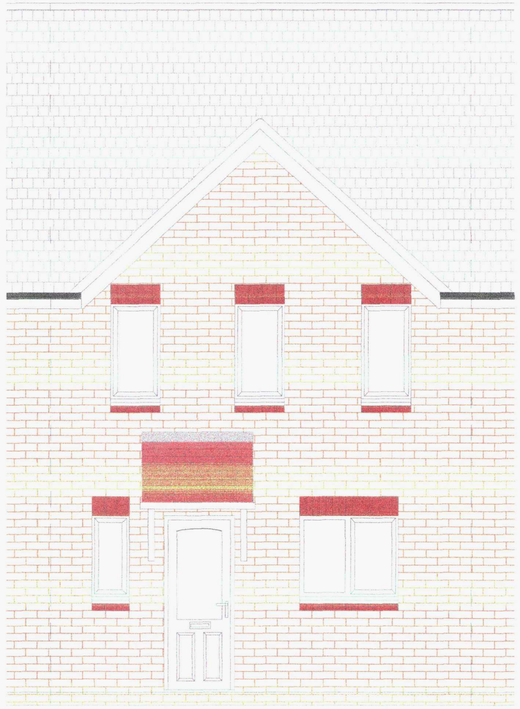

Existing Front Elevation

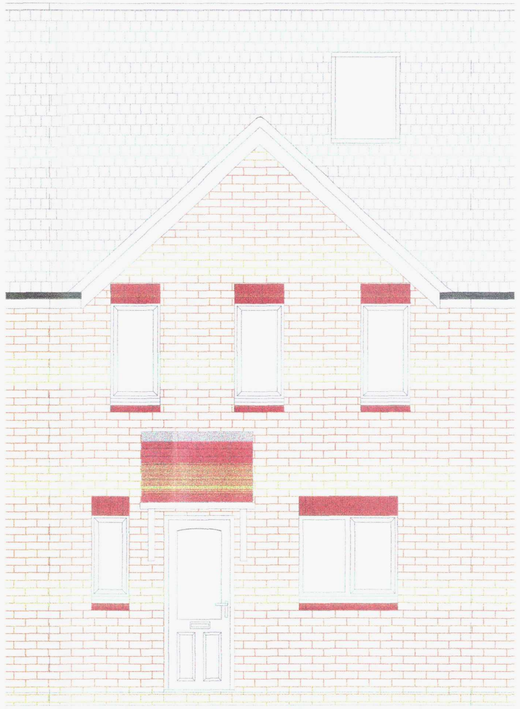

Proposed Front Elevation

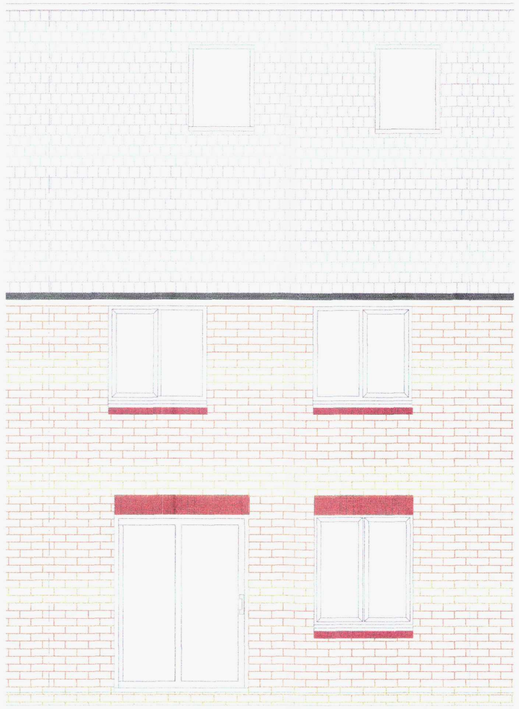

Existing Rear Elevation

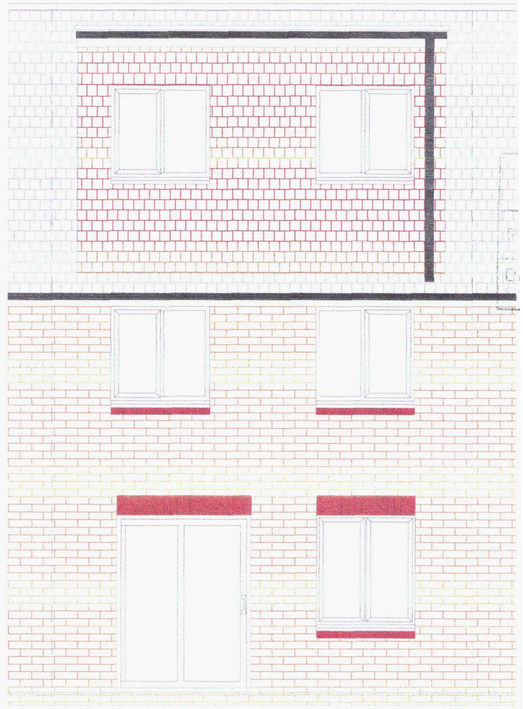

Proposed Rear Elevation



Existing Side Elevation

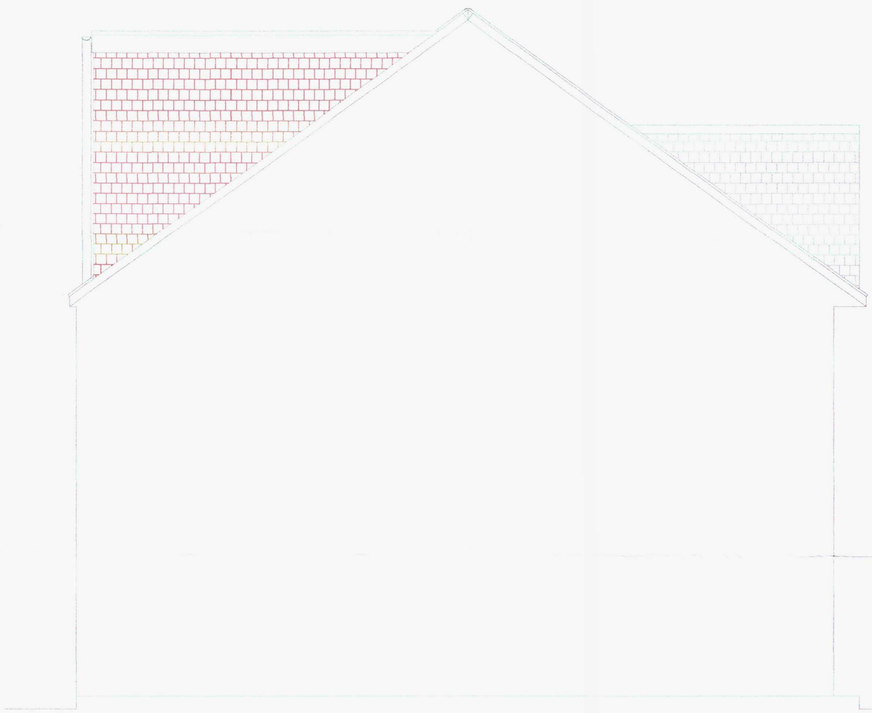

Proposed Side Elevation

0m

1m

Scale 1:50

| No. | Description |
|---|---|
| Amendments: | |

| | | |
|---|---|---|
| Address: | 42 Anchor Close<br>Shoreham-by-Sea<br>West Sussex<br>BN43 5BY | Client: Mr J Dolaghan |
| Drawing Title: Elevations | | Drawing Ref.: mb/03/anche |

grumittwade

Planning Applications
Building Regulation Drawings
Design Consultants
Party Wall Surveyors
Building Surveys: HomeBuyers Survey

Project Management
Disabled Access Audi
Building Defect Analy
CDM
Expert Witness

| | |
|---|---|
| Contact Details: | Telephone: 01273 415940 Email: michael@grumittwade.com |
| Contact Address: | Unit 3, Tungsten Building, George Street, Portslade, BN41 1RA |

| Scale: | Paper: | Date: | Revision No: | Checked By: |
|---|---|---|---|---|
| 1:50 | A2 | 23/01/2014 | | JJ |