1. All dimensions are in mm and must be checked on site and not scaled from this drawing.
2. Drawings are to be read in conjunction with accompanying documents.
3. Any errors or inaccuracies should be brought to the attention of GrumittWade.

ADUR & WORTHING
PLANNING SERVICES

PLAN AWDM/0082/14

DATE VALID 20 JAN 2014

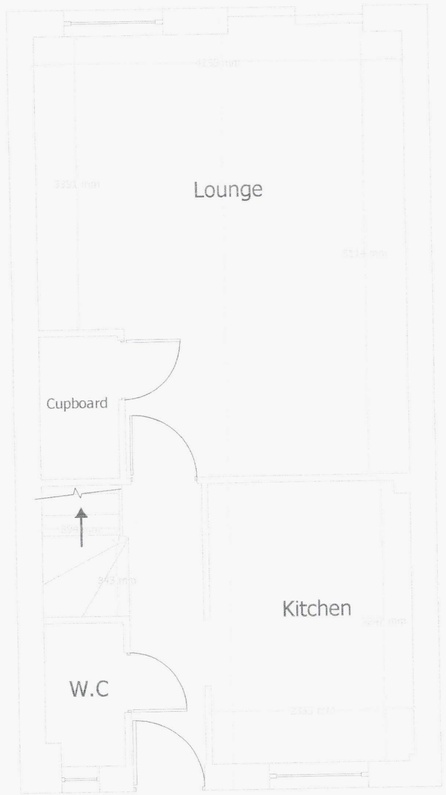

Existing Ground Floor

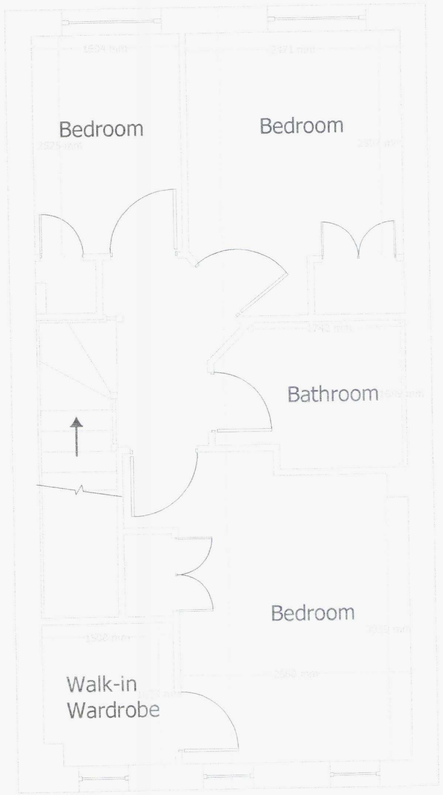

Existing First Floor

Existing Roof Plan



EXISTING SECTION A-A

0m 1m 5m

Scale 1:50

No. Description Date

Amendments:

Address: 42 Anchor Close
Shoreham-by-Sea
West Sussex
BN43 5BY

Client: Mr J Dolaghan

Drawing Title: Existing Plans

Drawing Ref.: mb/01/anchor close 42

grumittwade

Planning Applications
Building Regulation Drawings
Design Consultants
Party Wall Surveyors
Building Surveys: Homebuyers Survey

Project Management
Disabled Access Auditing
Building Defect Analysis
CDM
Expert Witness

RICS

Contact Details: Telephone: 01273 415940 | Email: michael@grumittwade.com

Contact Address: Unit 3, Tungsten Building, George Street, Portslade, BN41 1RA

Scale:	Paper:	Date:	Revision No:	Checked By:	Direction:
1:50	A2	23/01/2014	A	JJ	N