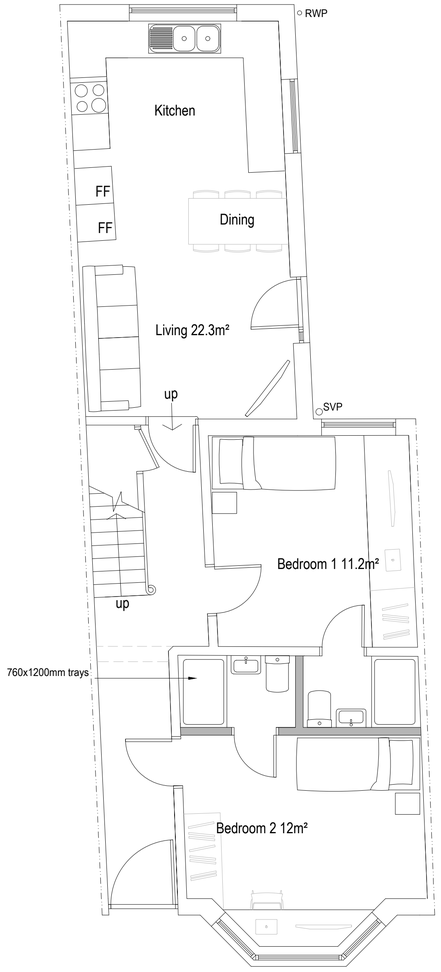

Proposed Ground Floor Plan 1:50

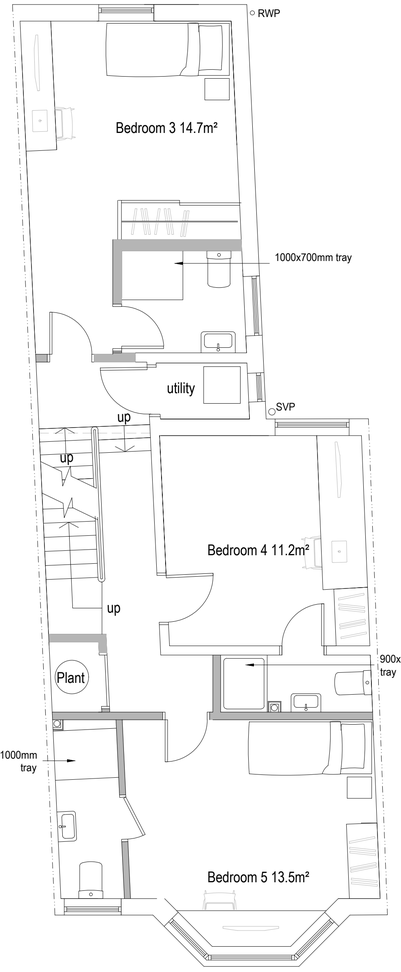

Proposed First Floor Plan 1:50

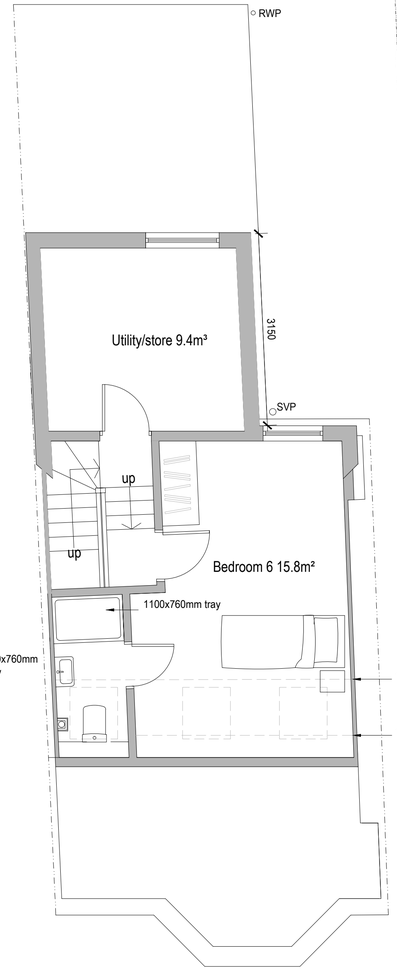

Proposed Loft Plan 1:50

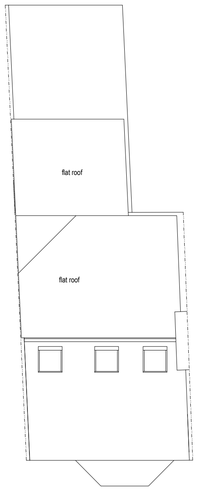

Proposed Roof 1:100

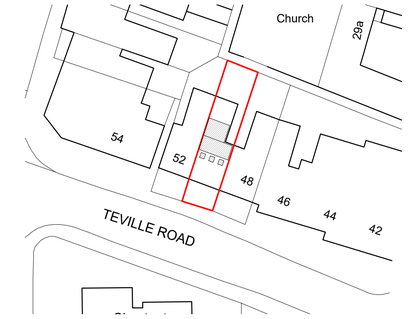

Block plan 1:500

1:500 0 10 20 30 40 50m

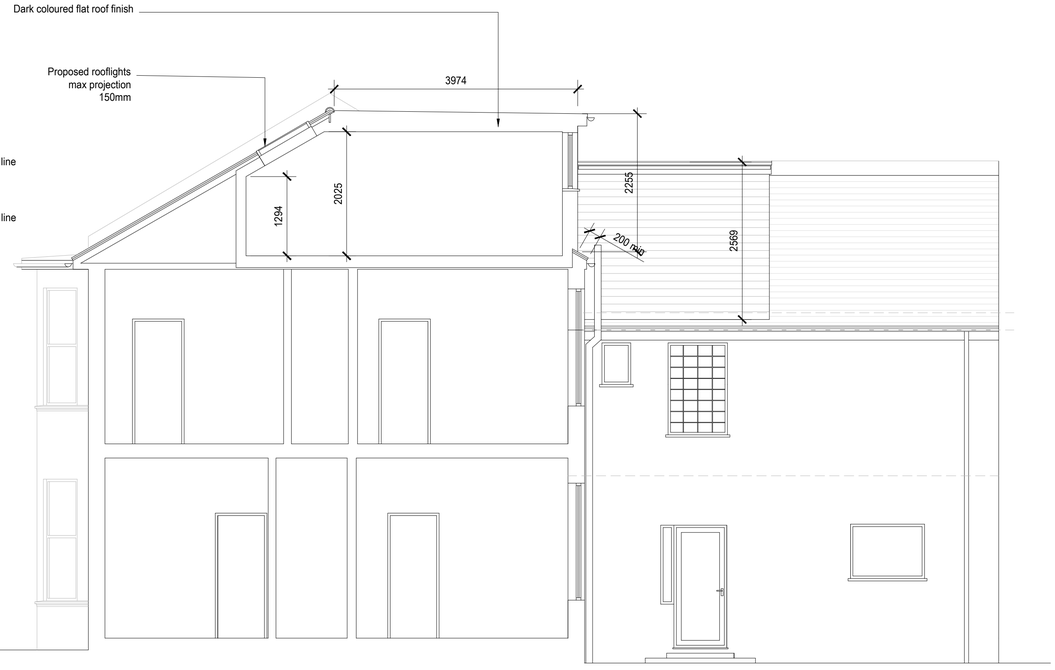

Proposed Section A-A 1:50

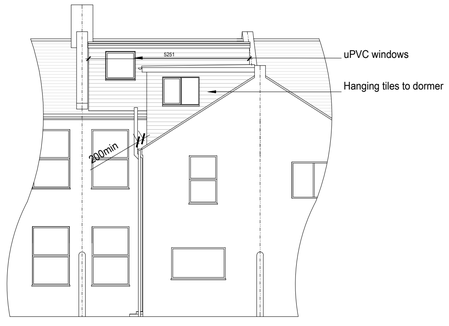

Proposed Rear (North) Elevation 1:100

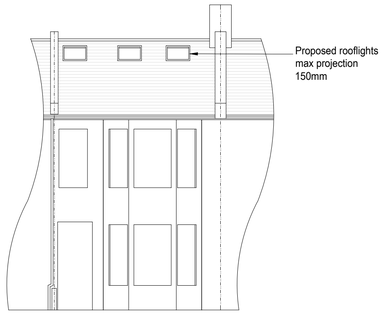

Proposed Front Elevation (South) 1:100

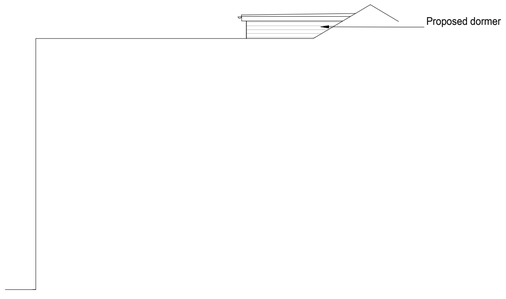

Proposed Side (West) Elevation 1:100

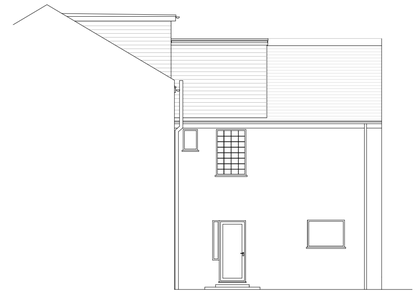

Proposed Side (East) Elevation 1:100

1:100 0 1 2 3 4 5 6 7 8 9 10m

1:50 0 1 2 3 4 5 6 7 8 9 10m

Rev A 20.10.25 Roof Plan and room name
Rev B .26.11.25 East elevation note
Rev C 28.11.25 beds
amendments

bpm Architectural Services Ltd.

client: Ruth Reynolds

project: 50 Teville Road
Worthing
West Sussex
BN11 1UL

project ref: 3152 Drawing No. 02C

drawing title: Proposed plans , elevations and sections

drawn by: KL

date: August 25 scale: 1:50/100@ A1

www.bpmnet.co.uk
info@bpmnet.co.uk

Do not scale off drawing, check all dimensions on site before work is commenced. All goods materials workmanship to conform with current building regs BSS and COP's