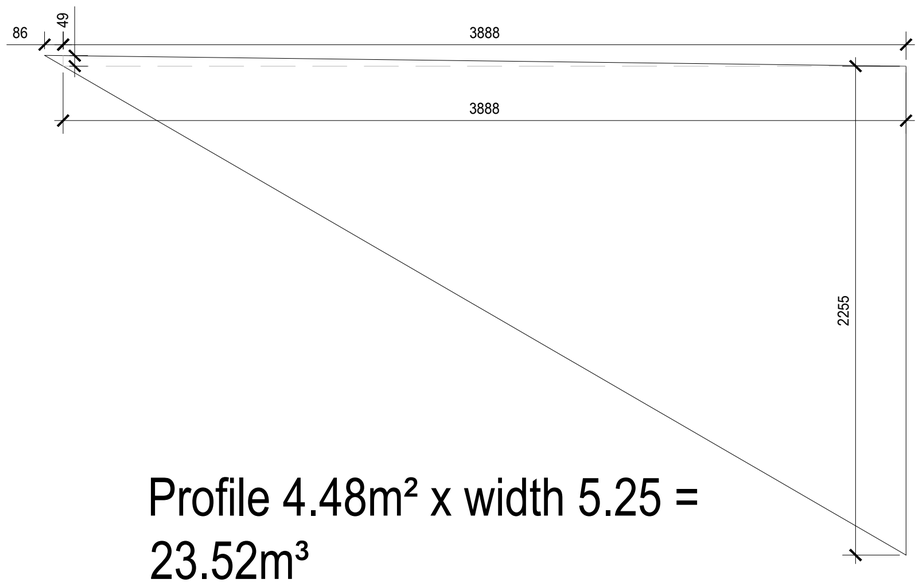

Profile 4.48m² x width 5.25 =
23.52m³

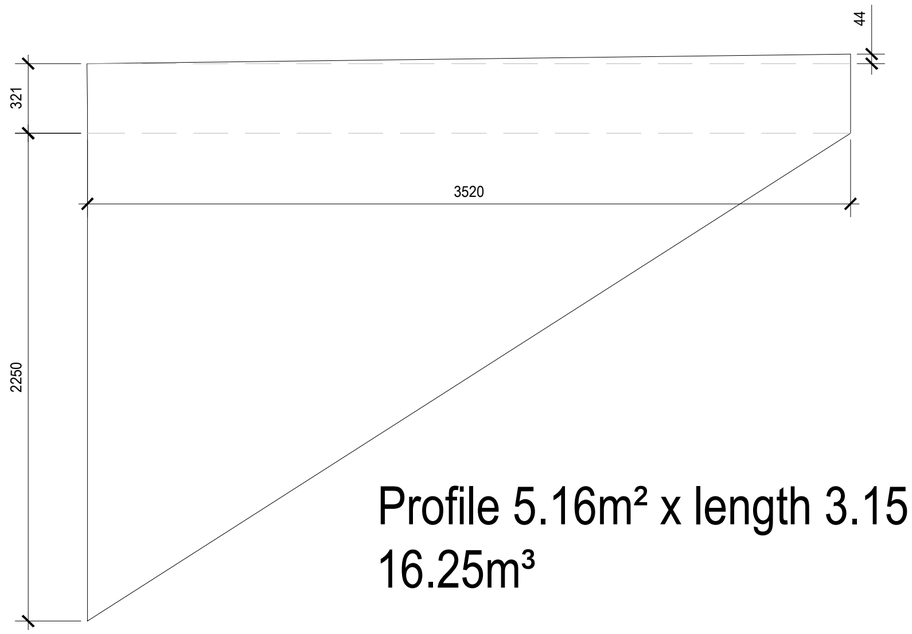

Profile 5.16m² x length 3.15 =
16.25m³

amendments

bpm Architectural Services Ltd.

client
Ruth Reynolds

project
50 Teville Road
Worthing
West Sussex
BN11 1UL

project ref: 3152 Drawing No. 03

drawing title
Volume calculation

drawn by
J Boys

date Nov 25 scale 1:20@ A2

www.bpmnet.co.uk
info@bpmnet.co.uk

Do not scale off drawing, check all dimensions on site before all work is commenced

All goods materials workmanship to conform with current building regs BSS and COP's