


**+26-01: West** Elevation

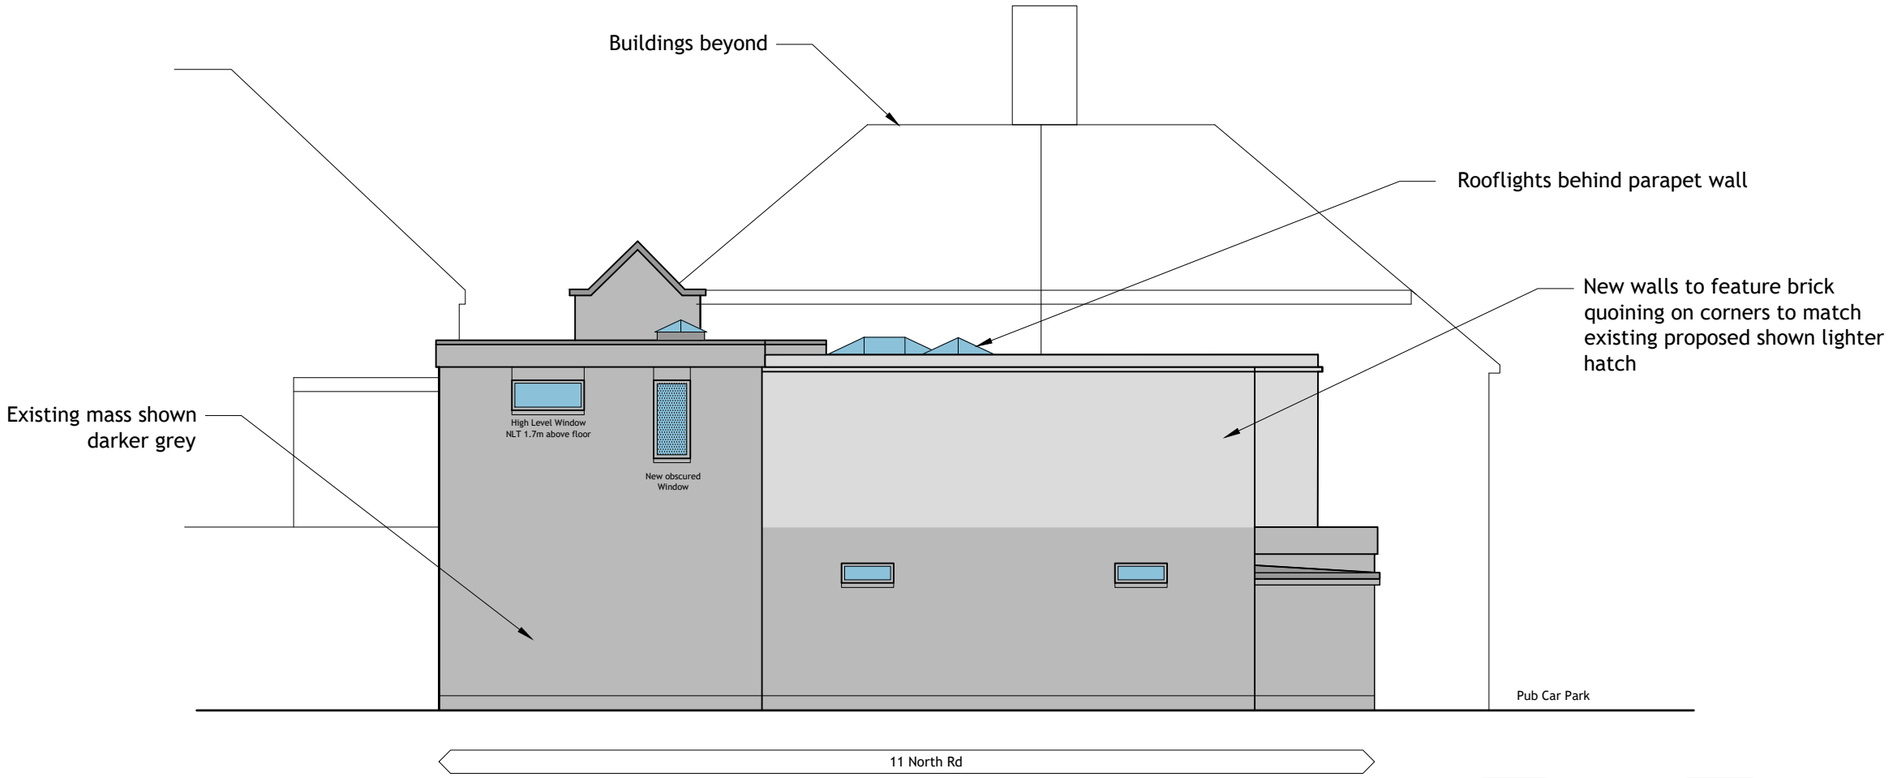


**+26-02:** South Elevation

# Proposed Planning Drawings

Printing Notes - This document is A3 Size
To print this document accurately to the intended scale, ensure that print settings are set to 'Actual Size' or 'No scaling'
**Do not print 'Fit to page'**
Drawings not for construction

A3 page

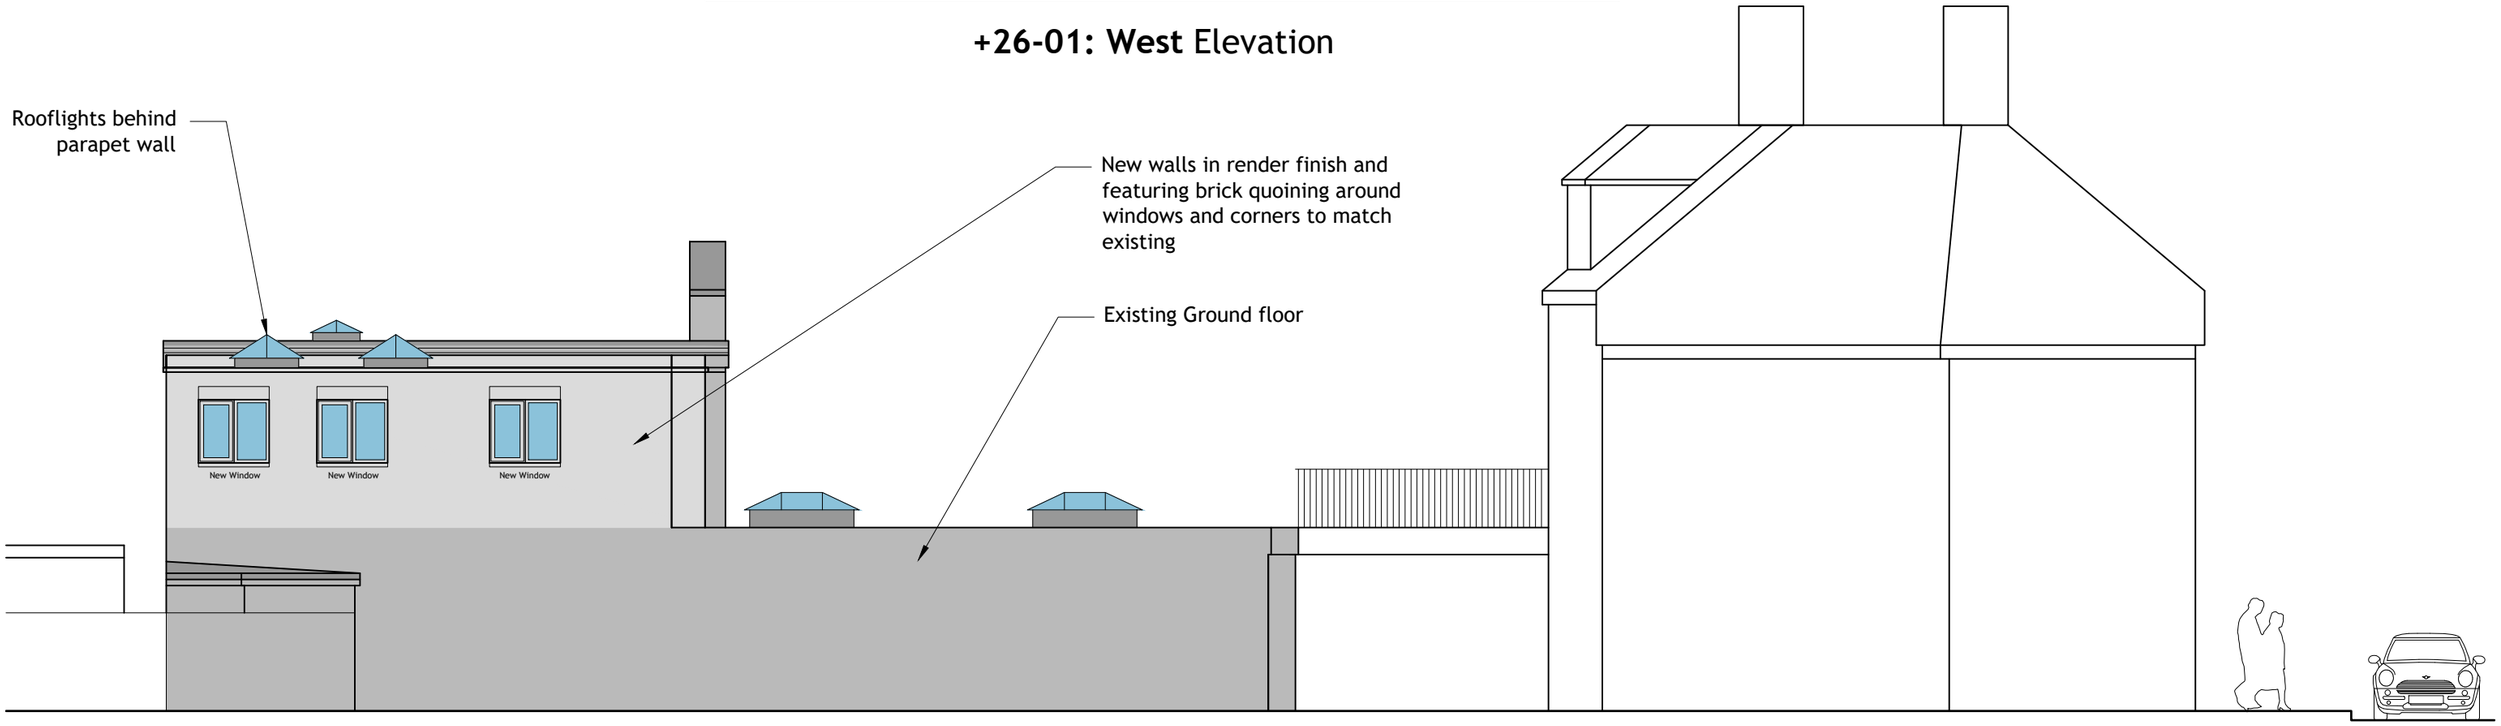© brighton lease plans 2019

Scale in Metres 1:100

0 1 2 3 4 5 6 7 8 9 10

Tel 01273 271 250 - Mob 07811 270 338
info@brighton leaseplans.co.uk
www.brighton leaseplans.co.uk
Brighton Lease Plans is a trading name of Revolver Creative Ltd

blp

| address | title | date | scale |
|---|---|---|---|
| 11 North Road<br>Lancing<br>BN15 9AH | Proposed Floor Plans | Jan 2020 | as shown@A3 |
| | client: Velvet Homes Ltd | drg. no. 19-B01-26 | revision. F |