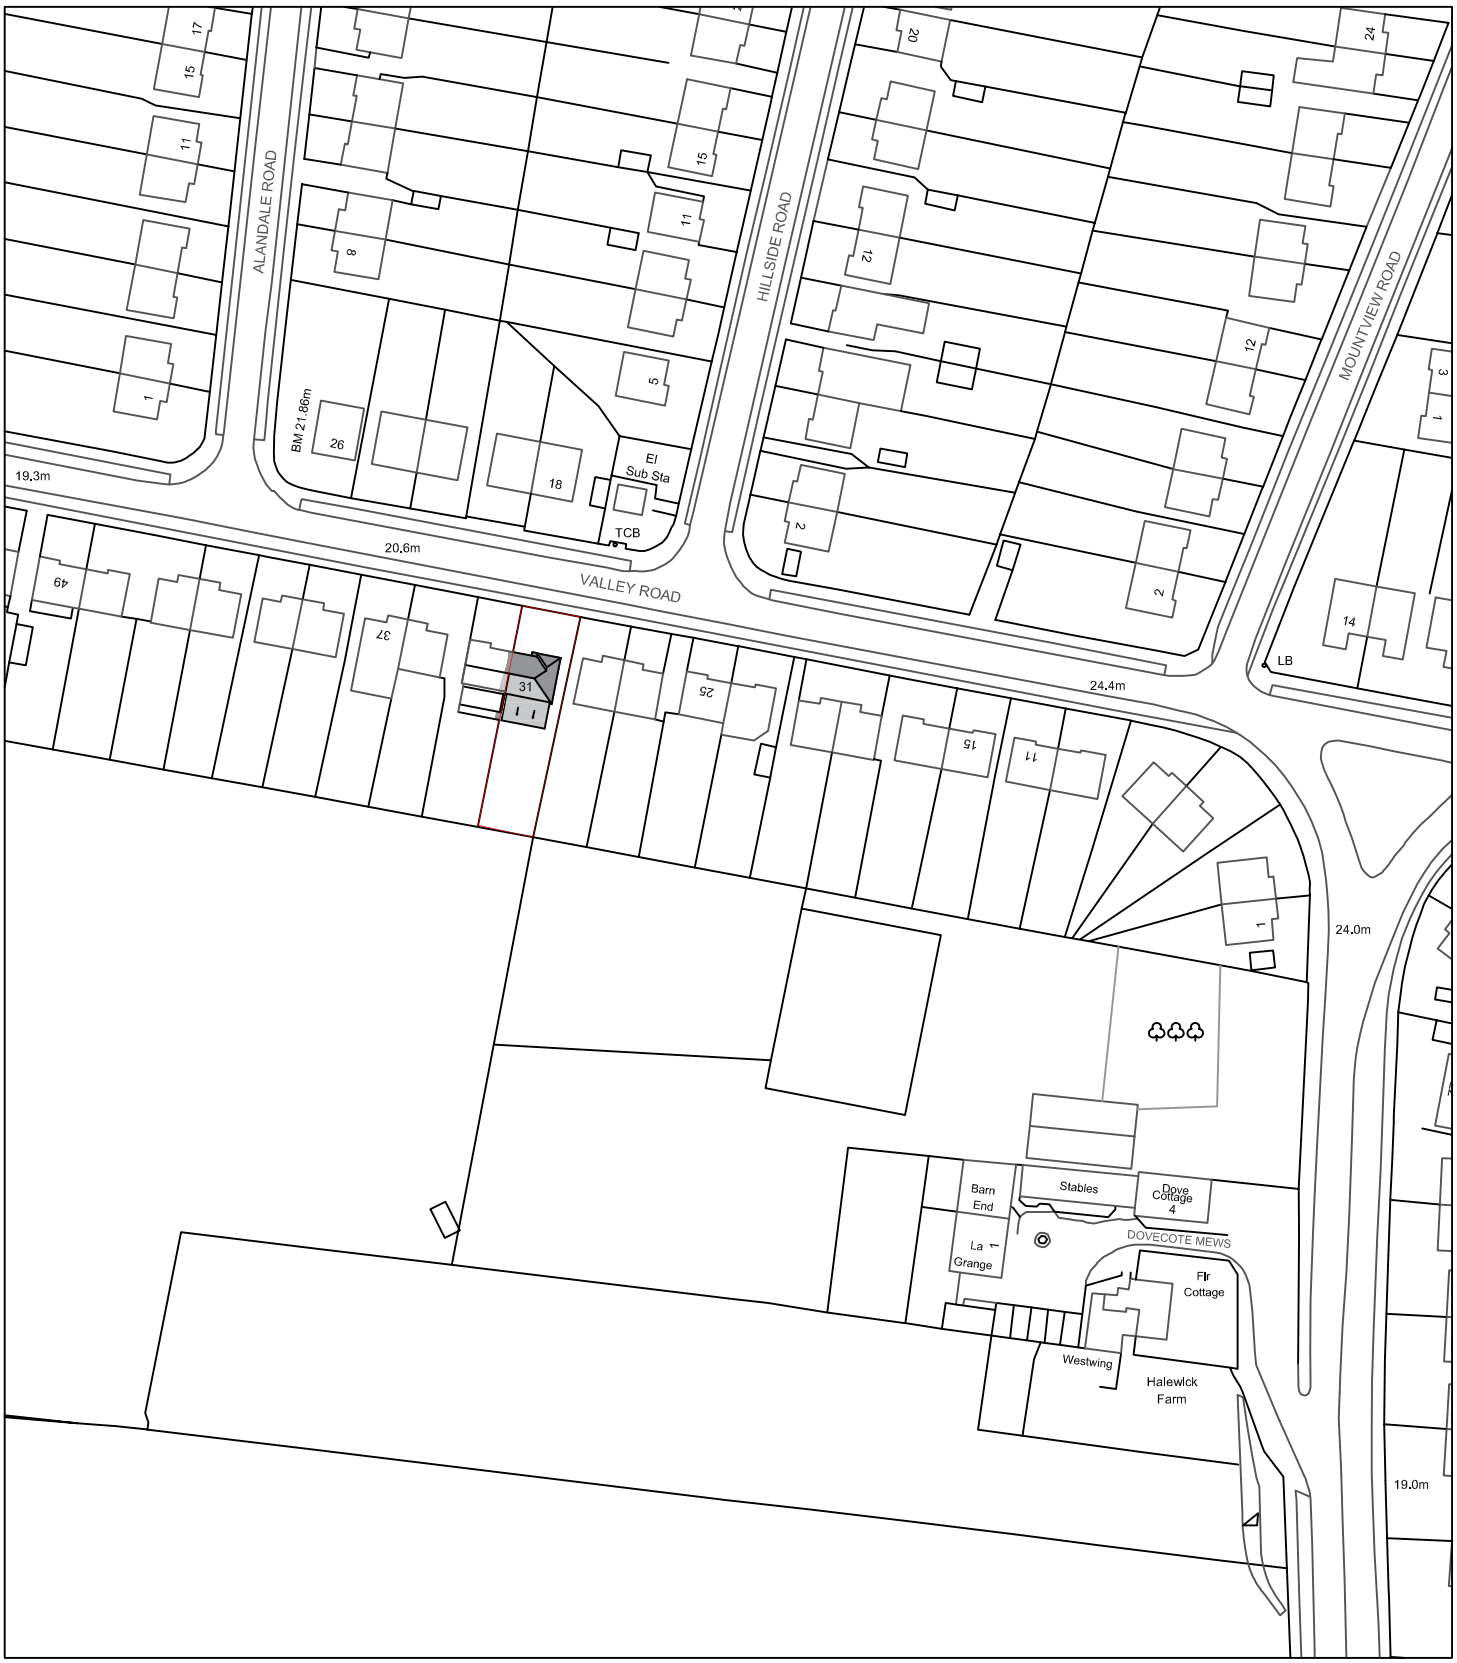

Scale Bar (1:1250)

Revision:

address
31 Valley Road, Sompting, Lancing, BN15 0JP

project
Proposed loft conversion

title
Existing Location Plan

scale	date	dwg no.	revision
1:1250 @A4	July 2020	2020.276.03	

DOWNSVIEW ASSOCIATES
Chartered Surveyors

Little Acorns
Hampers Lane
Storrington
West Sussex
RH20 3HZ

Tel: 01903 746367
Mob: 07525 844965

Email:
mail@downsview-surveyors.co.uk

RICS