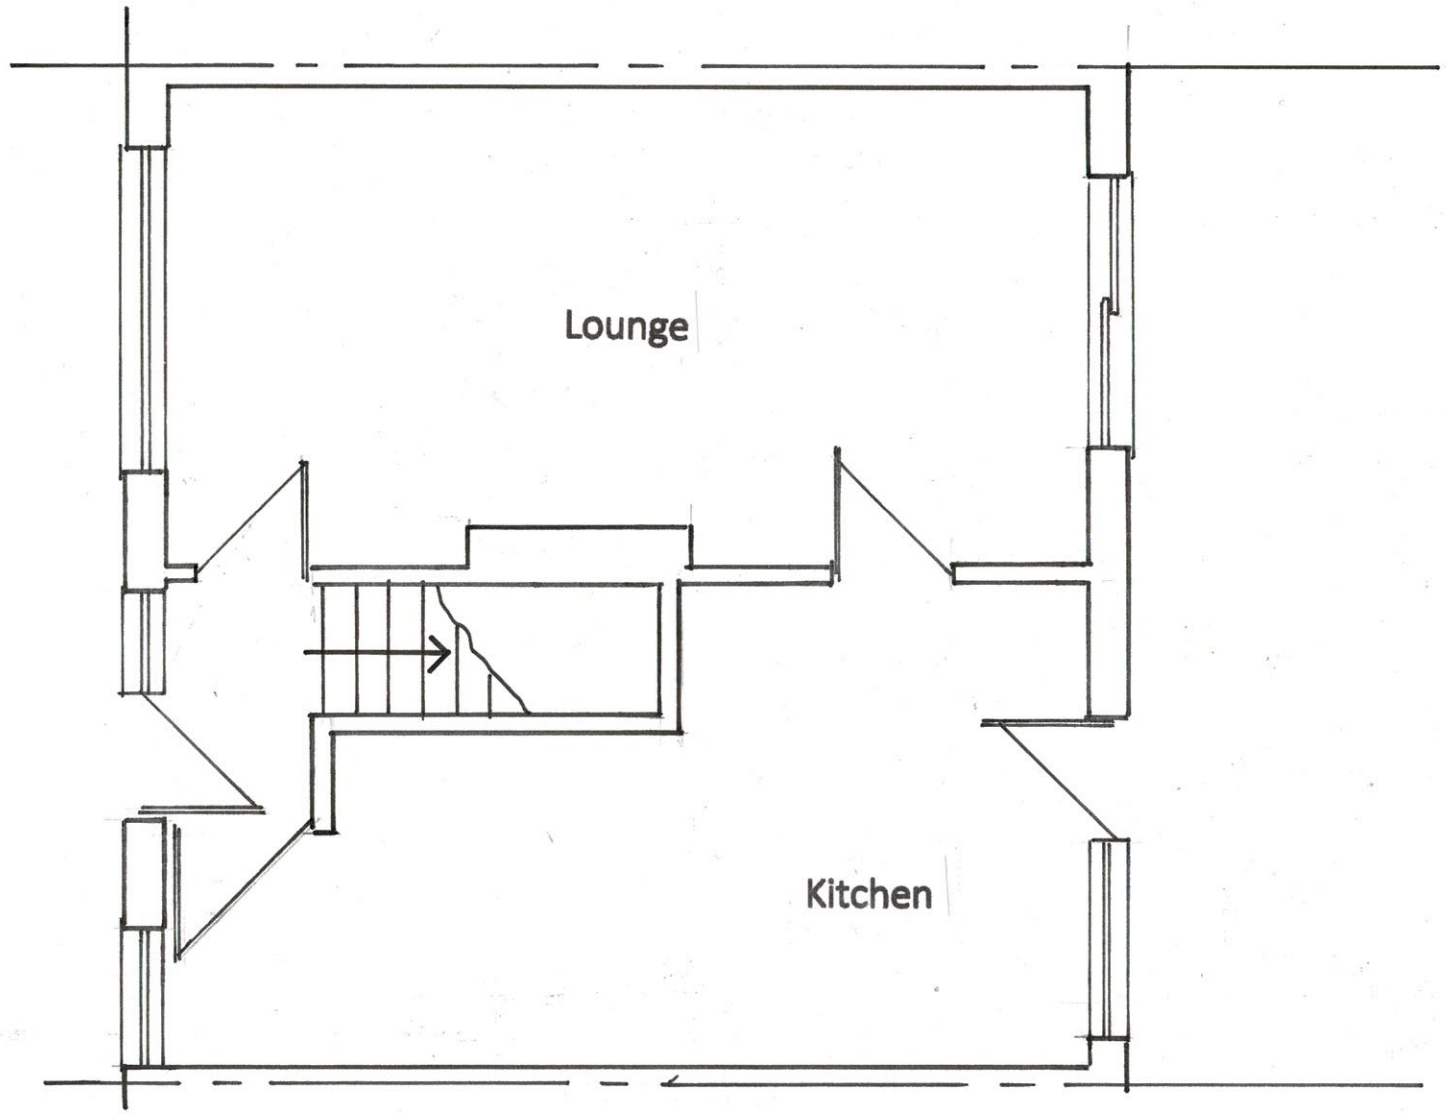

EXISTING GROUND FLOOR

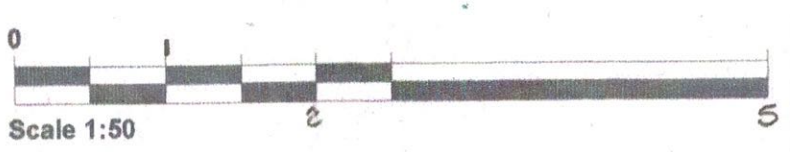

57 MANSELL ROAD
SHOREHAM BY SEA
WEST SUSSEX
SCALE 1/50
DRG.NO. 2021/BW/ 1