T.P. OFFICE COPY

BOROUGH OF WORTHING
DEPOSITED 1-5-09
TP. REF. NO.
WB/ 09/ 0344/ [illegible]

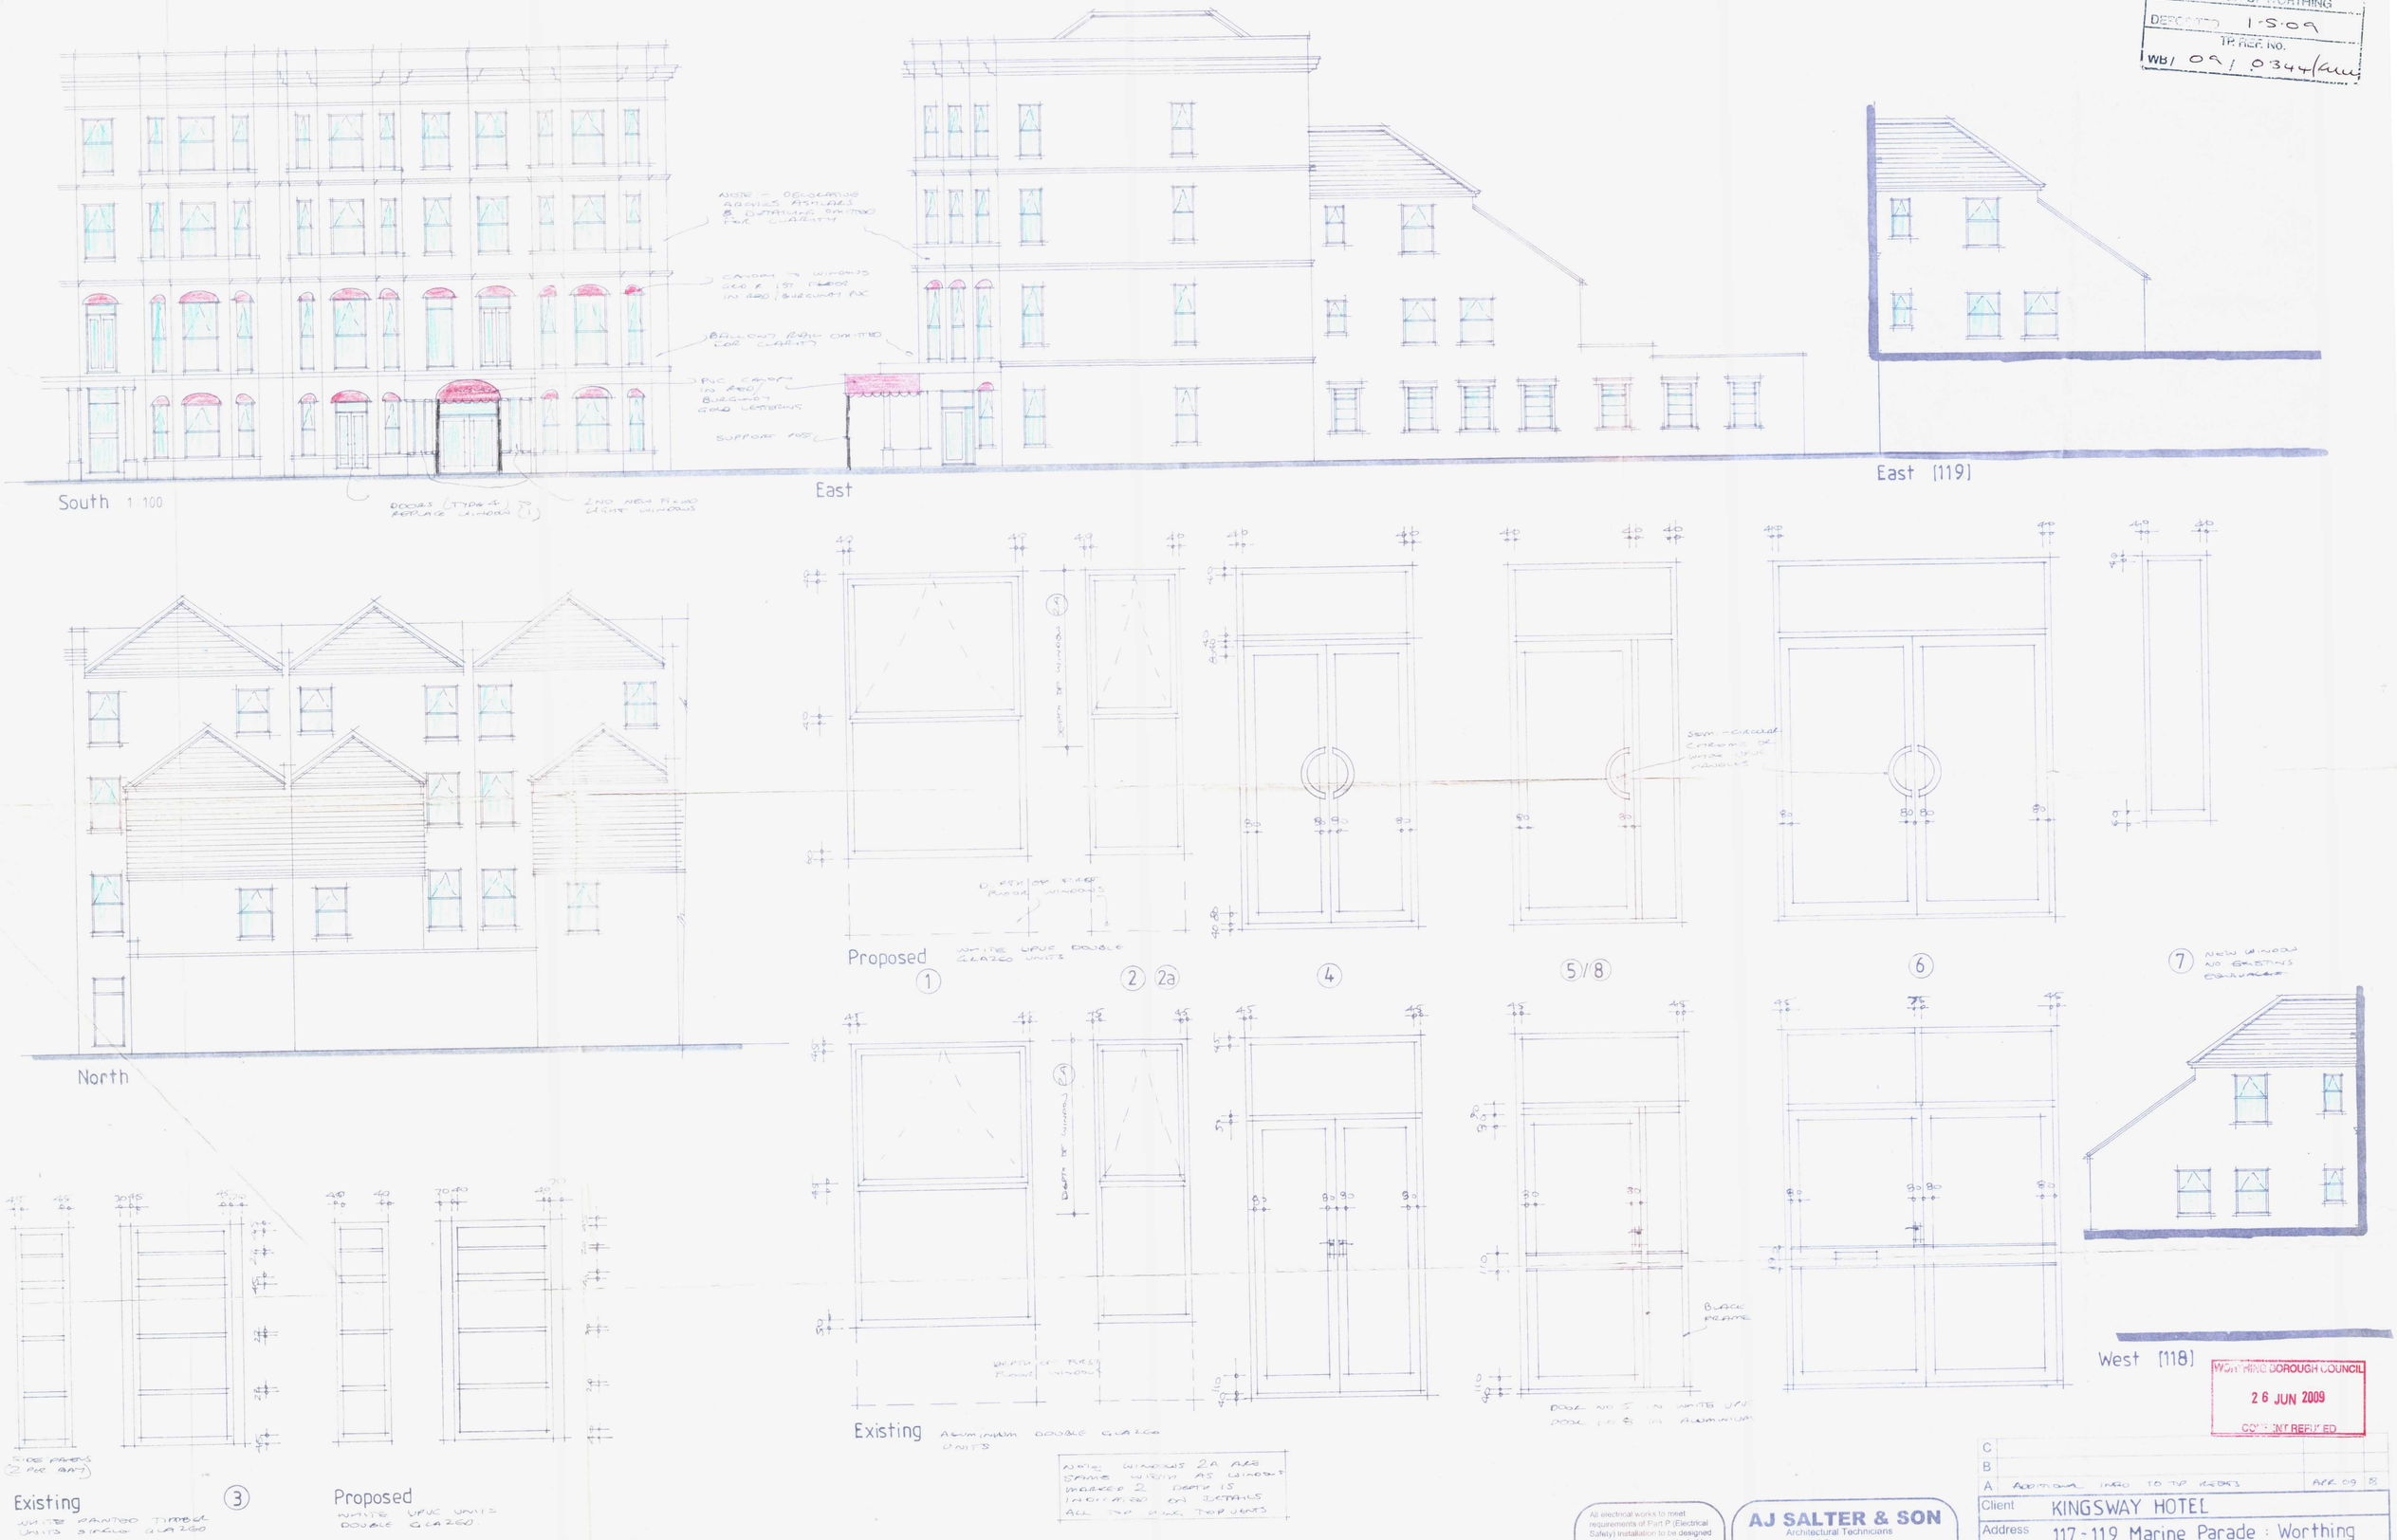

NOTE WINDOWS 2A ARE SAME WIDTH AS WINDOWS MARKED 2. DEPTH IS INDICATED ON DETAILS ALL TOP HUNG TOP VENTS

WORTHING BOROUGH COUNCIL
26 JUN 2009
CONSENT REFUSED

All electrical works to meet requirements of Part P (Electrical Safety) Installation to be designed installed, inspected and tested by person competent to do so. Council to be satisfied that Part P has been complied with, by issuing of appropriate BS7671 electrical installation certificate for works by person competent to issue same

AJ SALTER & SON
Architectural Technicians and Surveyors
50 WINDSOR ROAD, WORTHING, WEST SUSSEX, BN11 2LY
Tel/Fax: (01903 209496)
E-mail: ajsalterandson@hotmail.com

C			
B			
A	Additional info to TP Reefs	Apr 09	B
Client	KINGSWAY HOTEL		
Address	117 - 119 Marine Parade : Worthing		
Drawing	REPLACEMENT WINDOWS	No.	1909 : 2A
Scale	1:20 1:100	Drawn	Date Apr '09