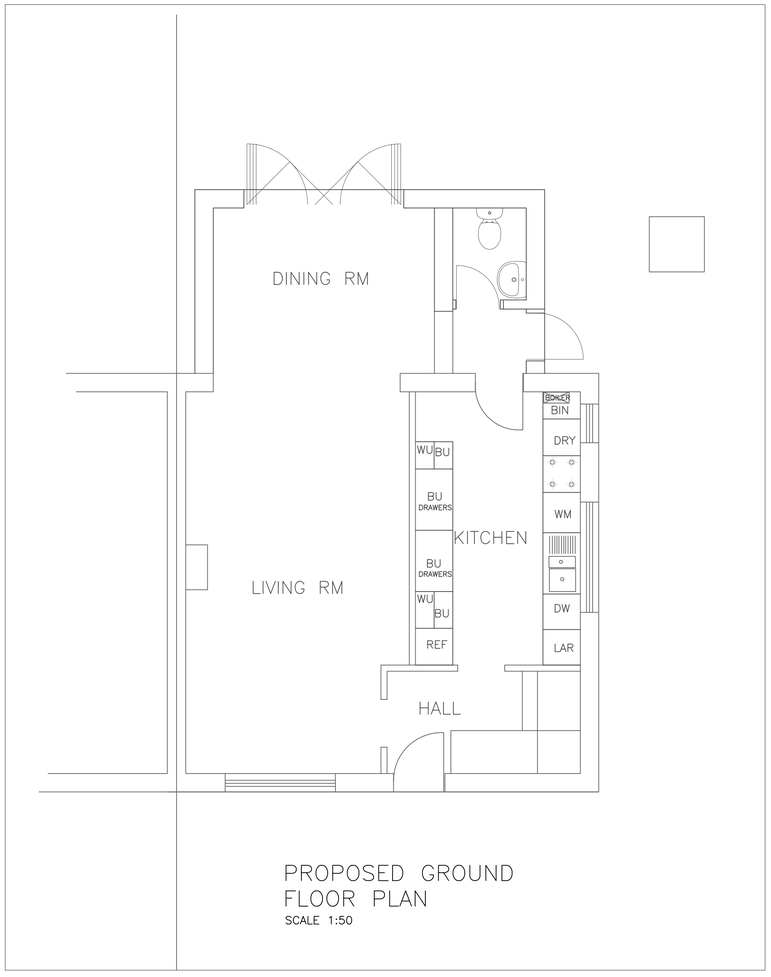

PROPOSED GROUND
FLOOR PLAN
SCALE 1:50

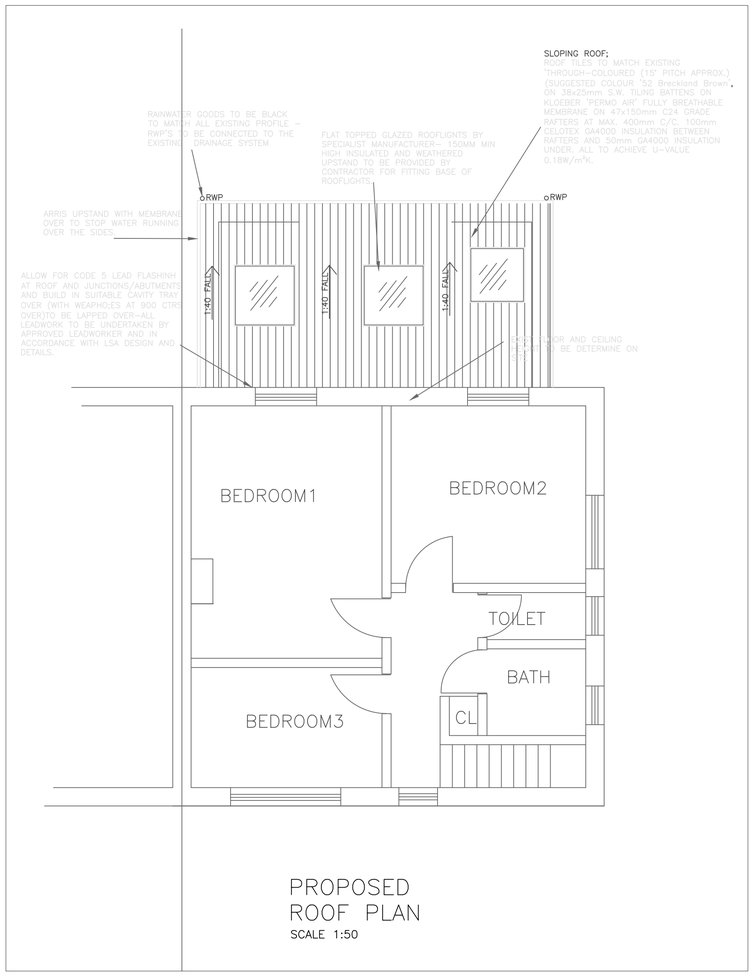

PROPOSED
ROOF PLAN
SCALE 1:50



B|D
Belmont Designs
ARCHITECTURAL PRACTICE

james@belmont-designs.co.uk
www.belmont-designs.co.uk
37 Ashenground Road
Haywards Heath
RH16 4PS
01444 455161 07885 387900

NOTES

DO NOT SCALE OFF THIS DRAWING.

CHECK ALL DIMENSIONS ON SITE BEFORE ANY WORK IS COMMENCED.
ALL GOODS MATERIALS AND WORKMANSHIP MUST CONFORM WITH CURRENT BUILDING REGULATIONS, BRITISH STANDARDS AND CODES OF PRACTICE.

Rev	Date	By	Amendment
B	03/03/2022	JM	Size increase to include new toilet
A	19/01/2022	JM	Size increase to include new toilet

Client
Mr & Mrs Sifflet

Site Address
3 Ridgeway Close
Southwick
West Sussex
BN42 4QQ

Project
Proposed replacement single storey rear extension

Drawing Title
Proposed Ground & Roof Plan

Date	Scale	Drawn By
Dec 2021	1:50@A1	NS
Job No	**Dwg No**	**Checked By**
B.070.21	04	JS
		Rev
		B