DO NOT SCALE THIS DRAWING. CONTRACTORS MUST VISIT THE SITE AND TAKE RESPONSIBILITY FOR CHECKING ALL CRITICAL DIMENSIONS
COPYRIGHT: ©JAMES BRECKELL CHARTERED ARCHITECT - ALL RIGHTS RESERVED

REV	DATE	BY	AMENDMENT

SCALE FOR PLANNING PURPOSES ONLY

rev A	8.11.10	jb	ground floor amendments
rev B	18.03.11	jb	brickwork to north east corner elevation replaced with washed flint. Window sizes to north elev. amended. Bicycle and refuse storage to have blind windows.
rev C	03.08.12	jb	co-ordination with plans amendments

ELEVATION 1



ELEVATION 2

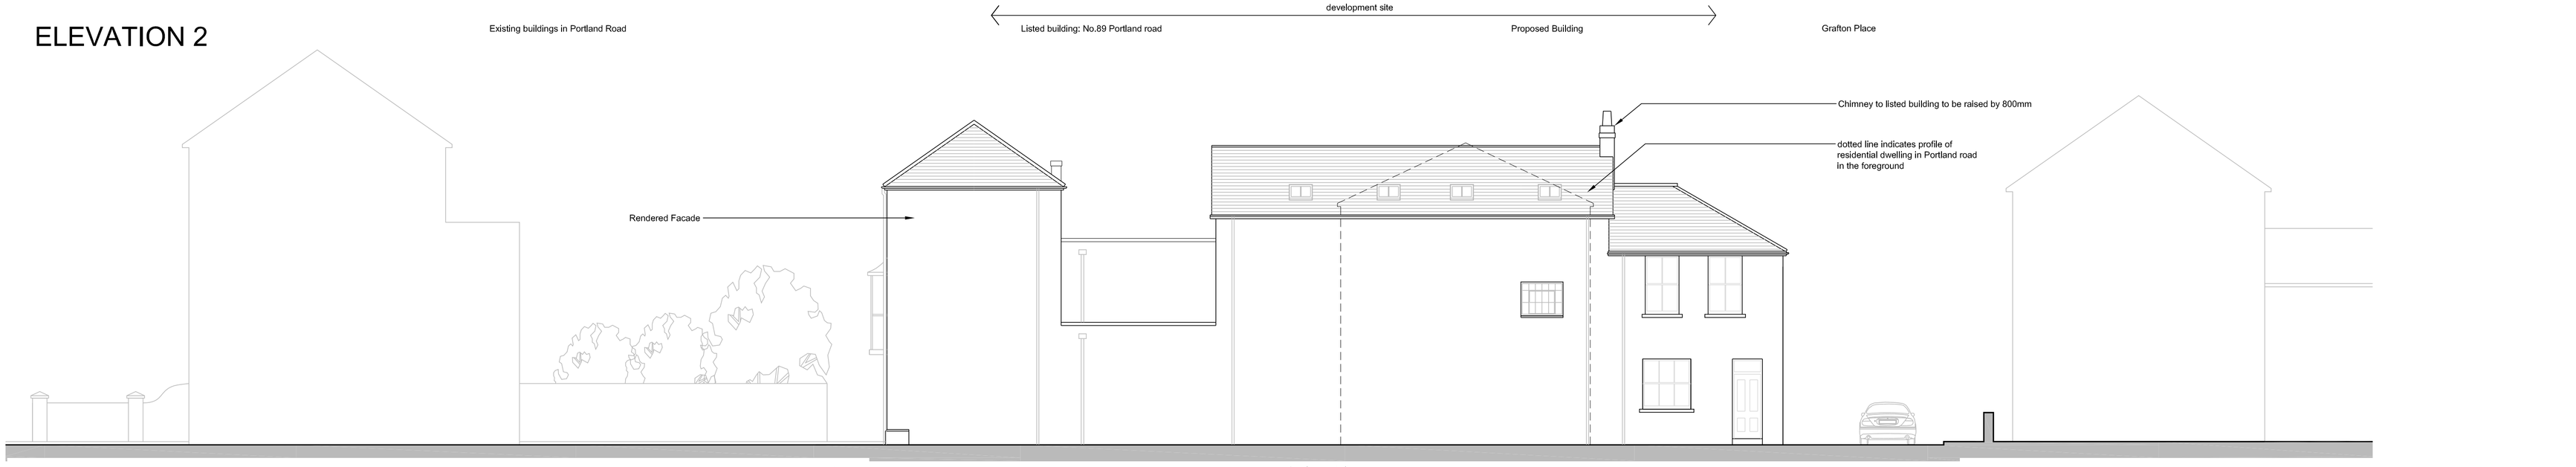

ELEVATION 3



ELEVATION 4

James Breckell Architects
The Adur Business Centre
Little High Street
Shoreham by Sea
BN43 5EG
Tel: 01273 467 621
email: james@breckell.co.uk
website: www.breckell.co.uk

CLIENT
Warwick Lane Developments

JOB
Spells Yard, Grafton Place
Worthing

DRAWING
Proposed Elevations 1 to 4

DATE	Nov 2010
SCALE	1:100
DRAWN BY	jb
JOB NO.	222
DWG NO.	12
REVISION	C