Location Plan

Client:
Day Aggregates
Project:
Kingston Railway Wharf,
Brighton Road,
BN43 6RH

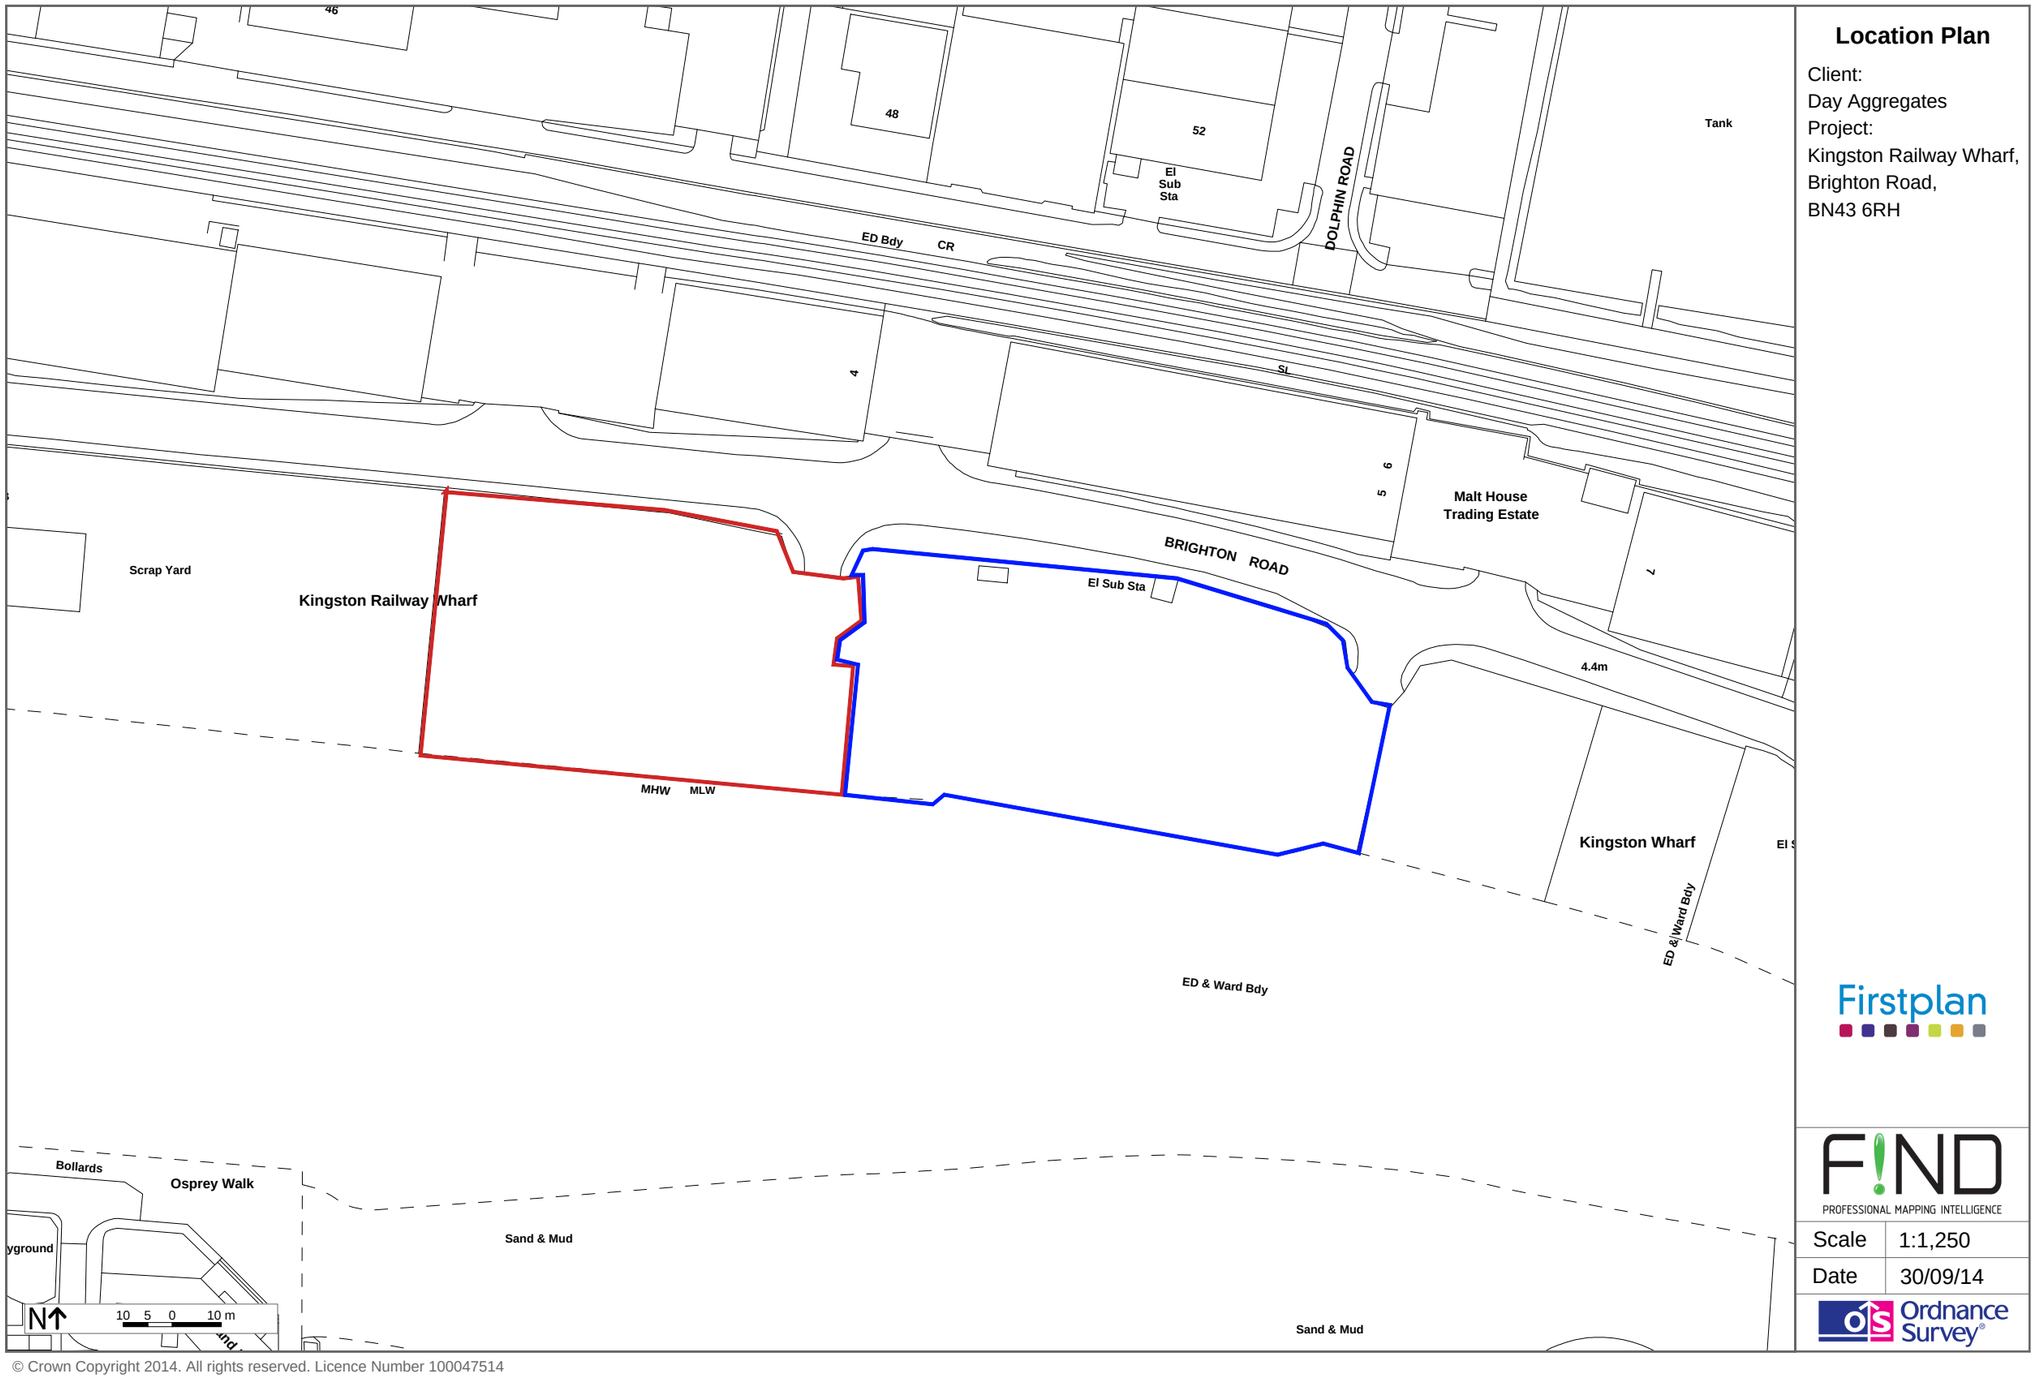

Firstplan

F!ND
PROFESSIONAL MAPPING INTELLIGENCE

Scale	1:1,250
Date	30/09/14

Ordnance Survey®

© Crown Copyright 2014. All rights reserved. Licence Number 100047514