


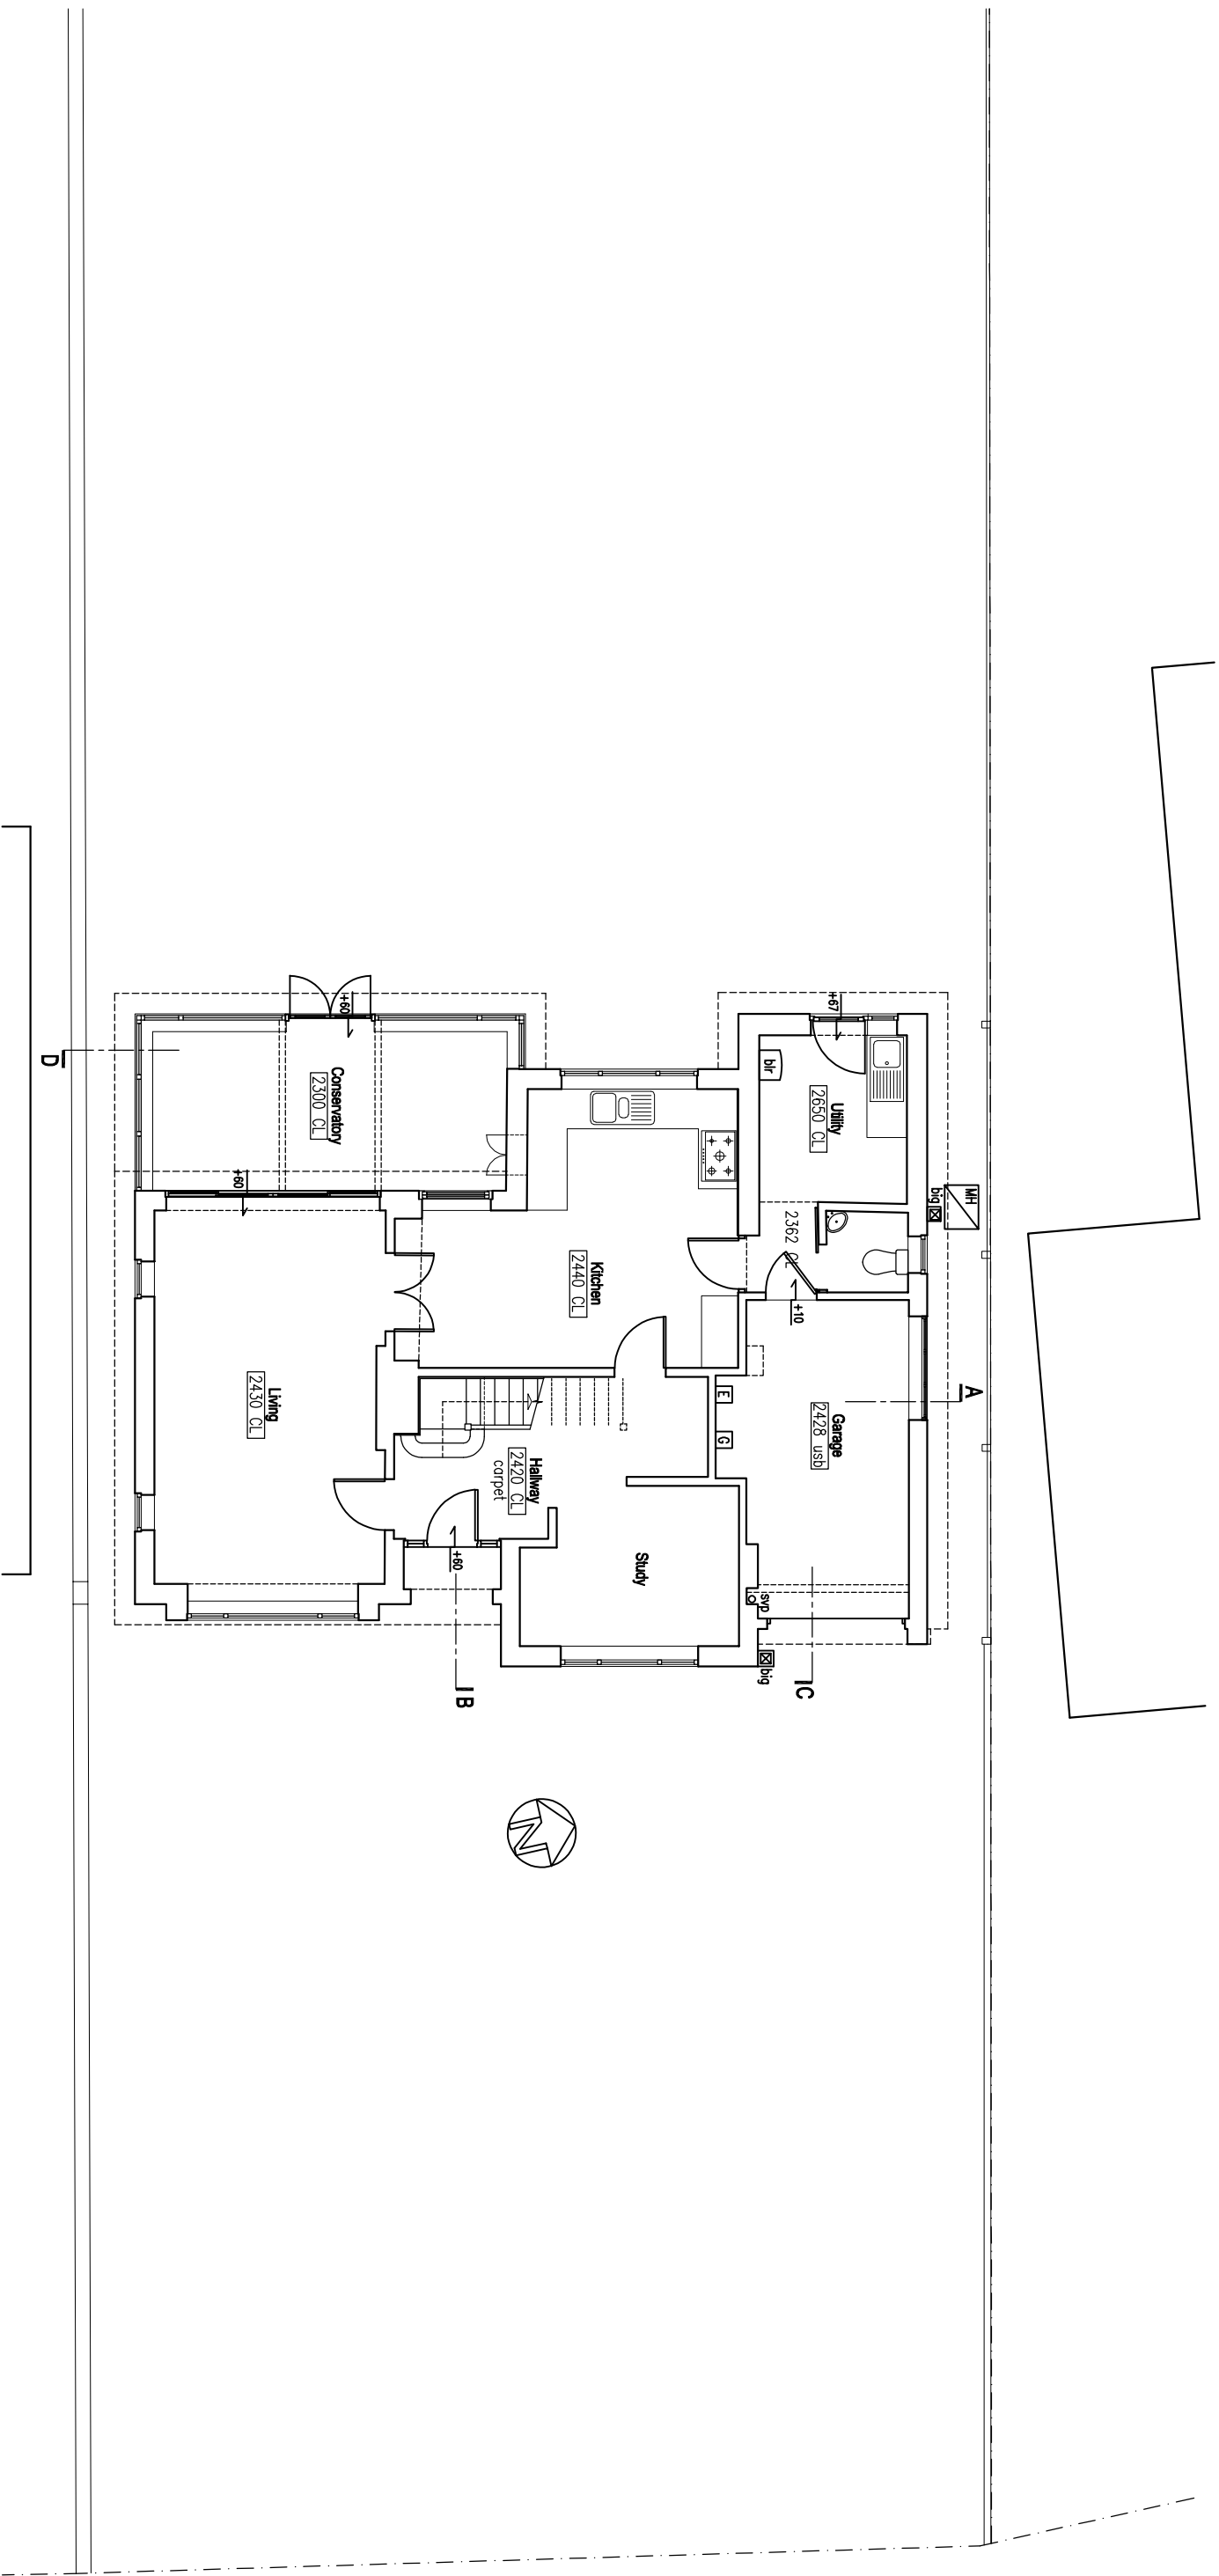

GROUND FLOOR PLAN

10 metres @ 1:100 on A3

1 metre @ 1:100 on A3

rev.	date

These drawings should be approved by Local Authority Building Control or other appropriate checking Authority prior to commencement of the work.
No dimensions to be scaled from this drawing.
All dimensions to be checked on site.
This drawing is copyright.

client

Wanda McRae & Rich Lewis

project

75 Buckingham Road
Shoreham by Sea

drawing

Existing Ground Floor Plan

scale	1:100@A3	date	30.09.2025
dwn	BBB		

9 Kemton Road
Hove, East Sussex
BN3 9TC
tel: 01273 298217
fax: 01273 298217
e-mail: info@clairehaighassociates.com



CH 1305 /002

rev.