



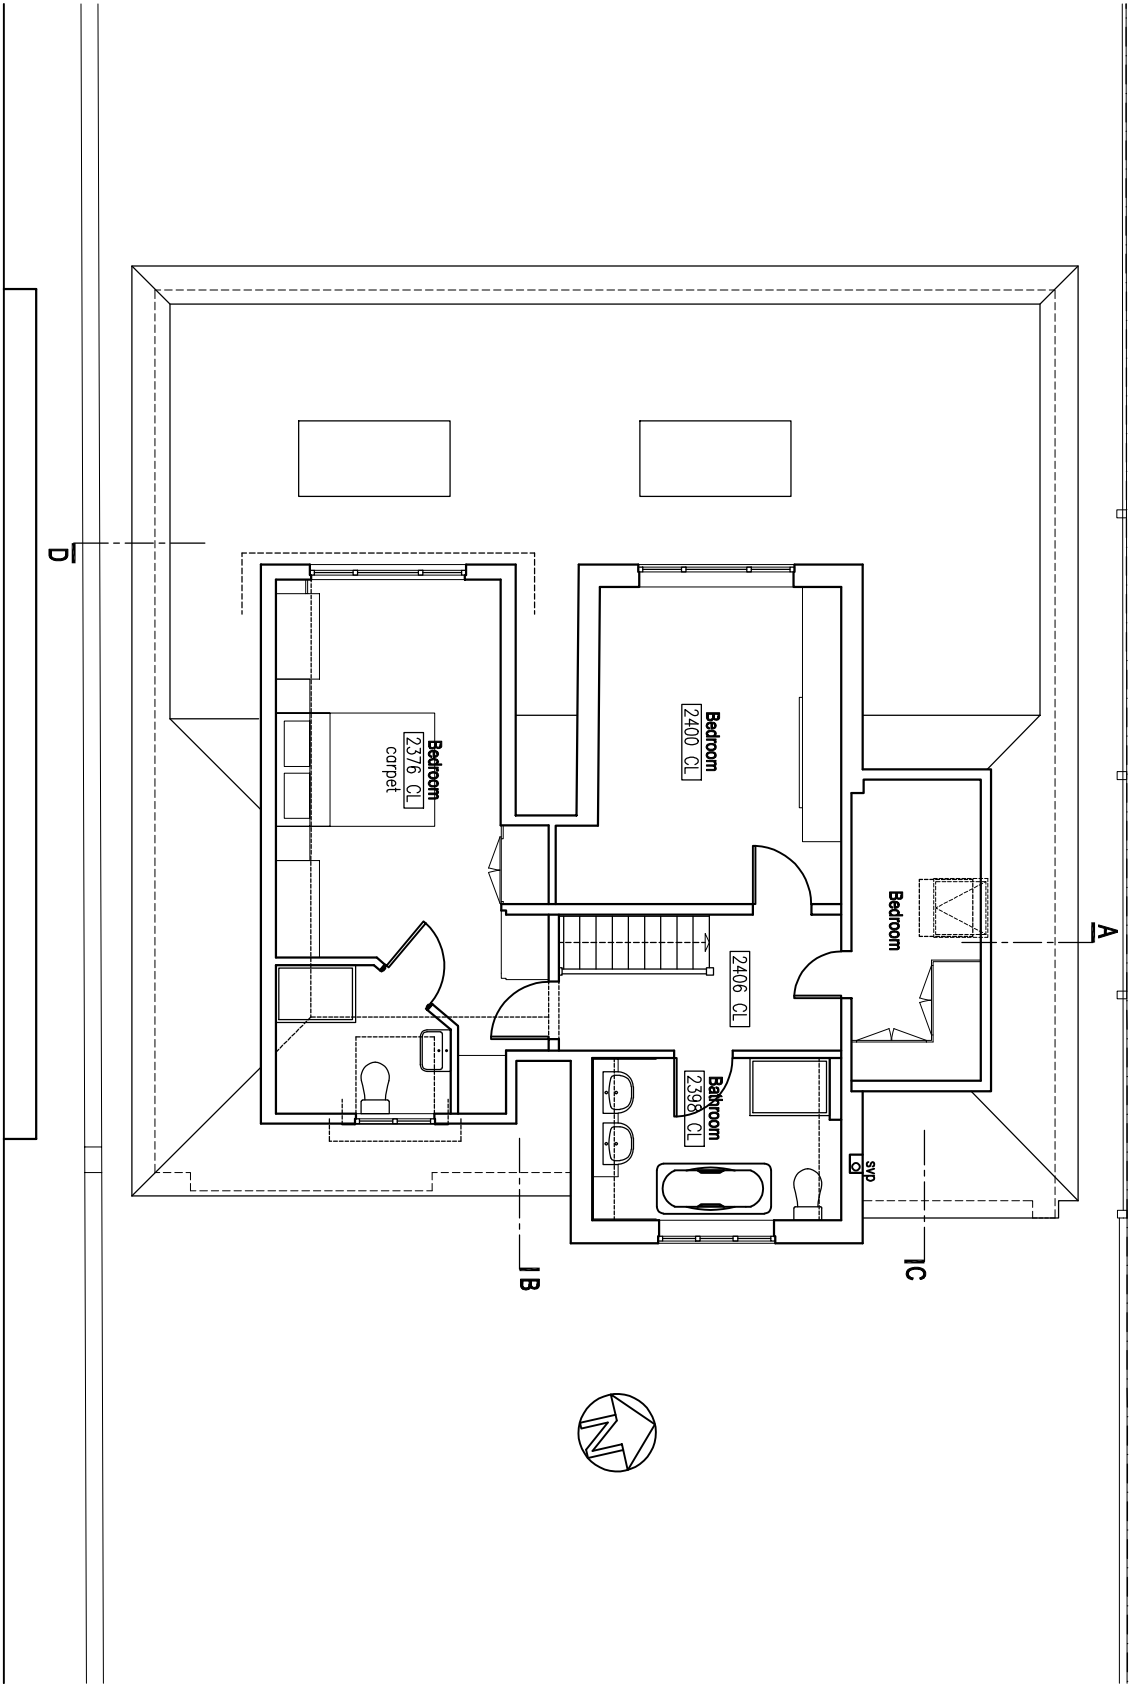

FIRST FLOOR PLAN

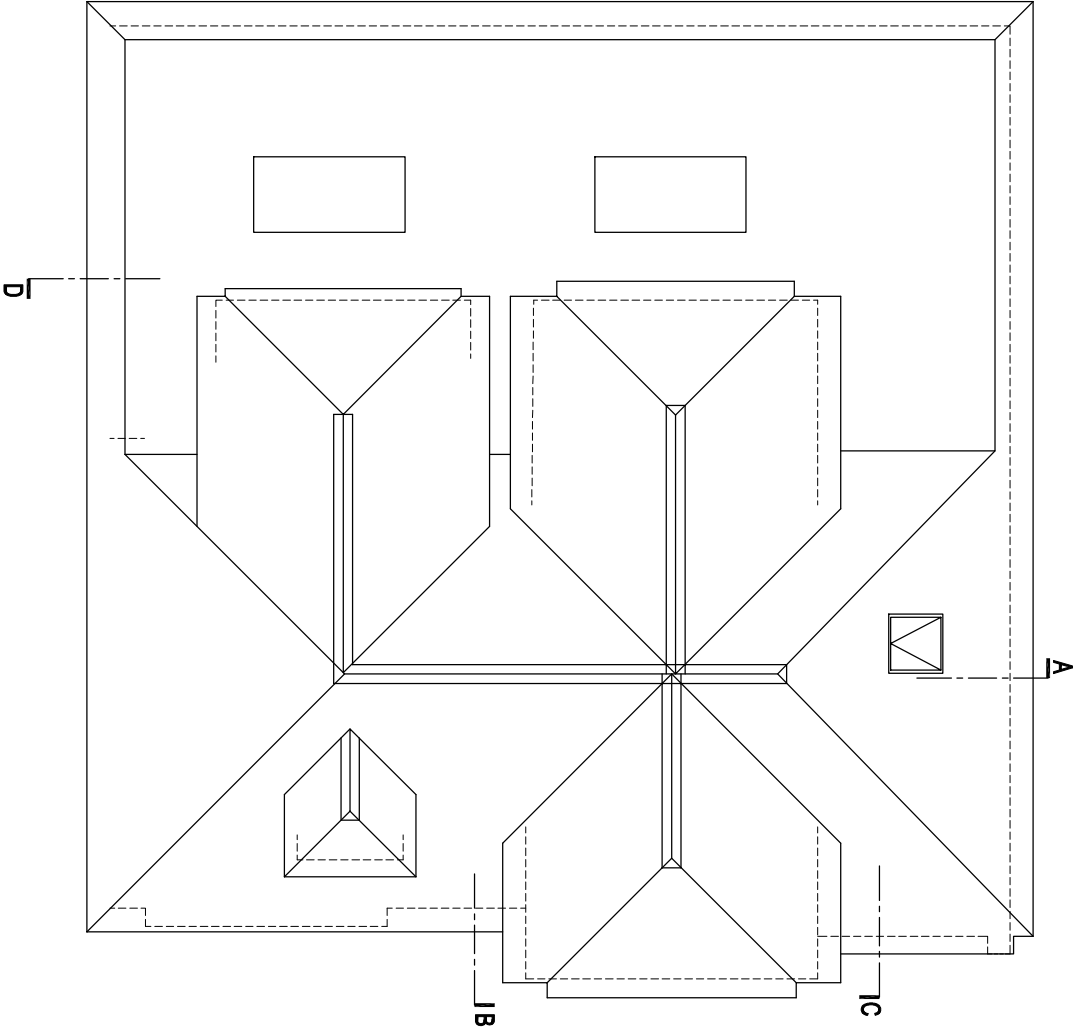

ROOF PLAN

rev.	date
------	------

These drawings should be approved by Local Authority Building Control or other appropriate checking Authority prior to commencement of the work.
No dimensions to be scaled from this drawing.
All dimensions to be checked on site.
This drawing is copyright.

client Wanda McRae & Rich Lewis

project 75 Buckingham Road
Shoreham by Sea

drawing Proposed First Floor and Roof Plans

scale	1:100@A3	date	03.11.2025
dram	CH		

9 Kemton Road
Hove, East Sussex
BN3 9TC
tel: 01273 298317
fax: 01273 298317
e-mail: info@clairehaighassociates.com

Claire Haigh
Associates Ltd

CH 1305 /007

1 metre @ 1:100 on A3



10 metres @ 1:100 on A3