



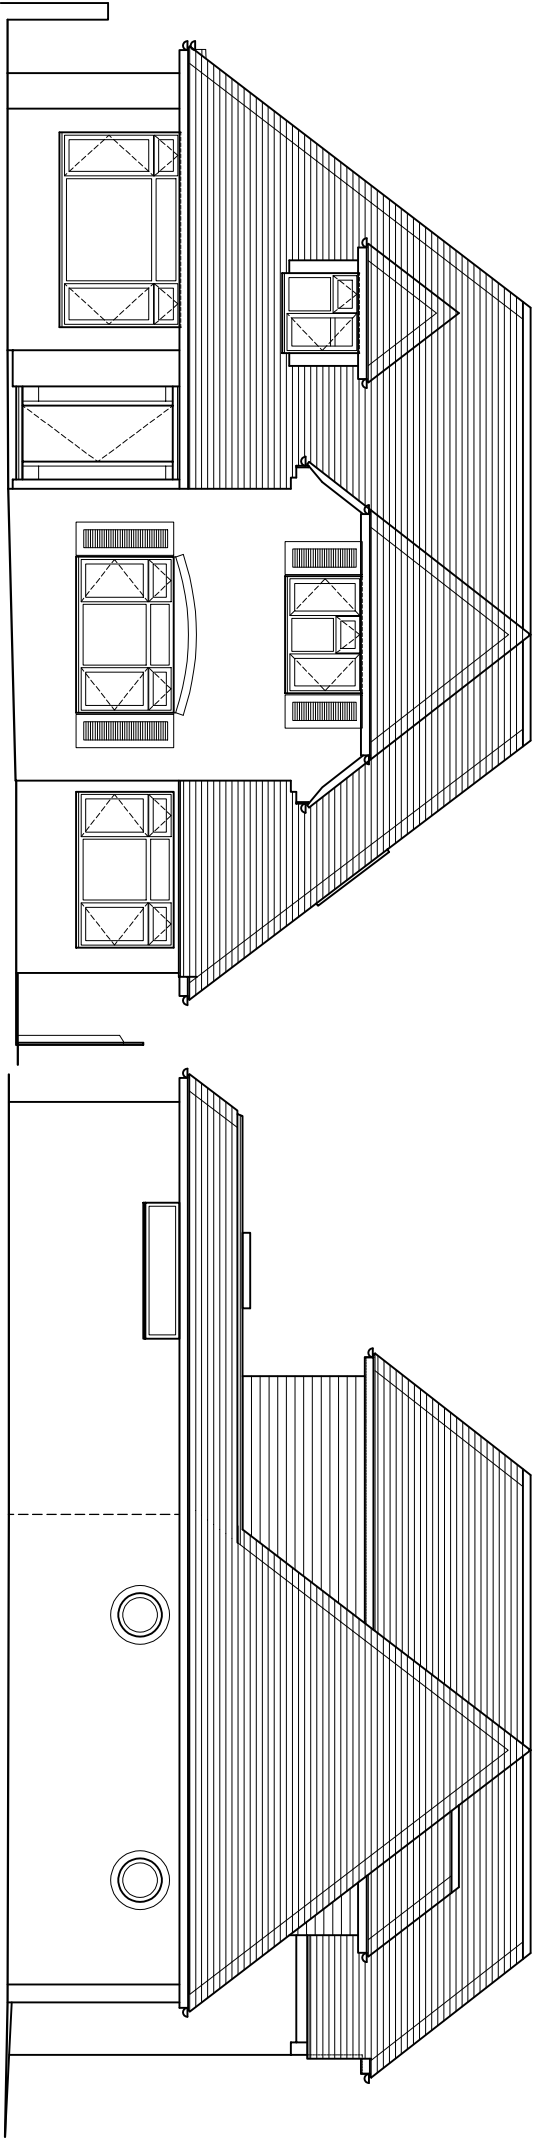

FRONT (EAST) ELEVATION

SIDE (SOUTH) ELEVATION

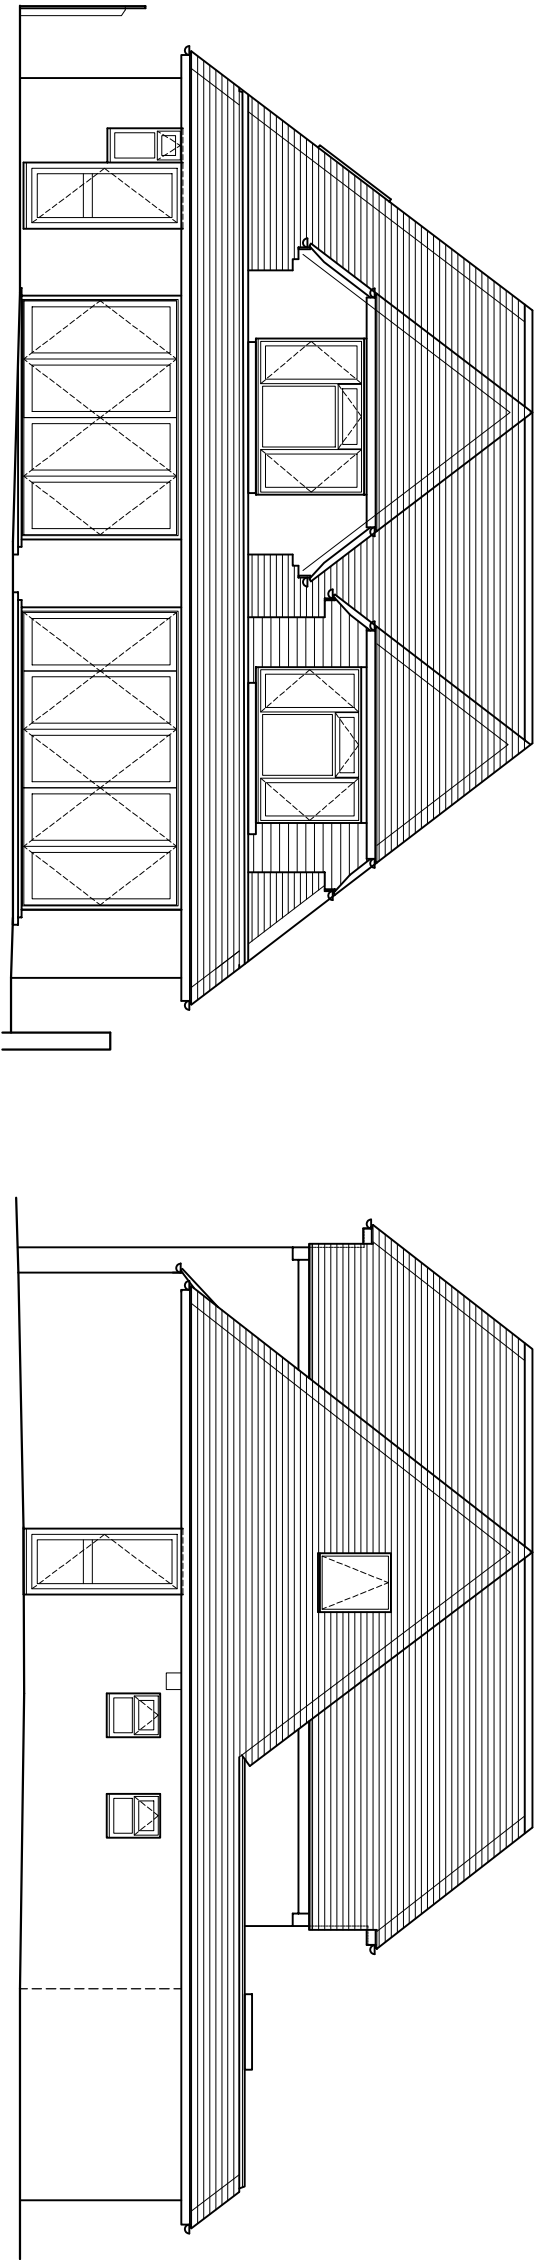

REAR (WEST) ELEVATION

SIDE (NORTH) ELEVATION

10 metres @ 1:100 on A3

1 metre @ 1:100 on A3

rev.	date
------	------

These drawings should be approved by Local Authority Building Control or other appropriate checking Authority prior to commencement of the work.
No dimensions to be scaled from this drawing.
All dimensions to be checked on site.
This drawing is copyright.

client
Wanda McRae & Rich Lewis

project
75 Buckingham Road
Shoreham by Sea

drawing
Proposed Elevations

scale	1:100@A3	date	03.11.2025
drawn	CH		

9 Kemton Road
Hove, East Sussex
BN3 9TC

tel: 01 273 298217
fax: 01 273 298217
e-mail: info@clairehaighassociates.co.uk

 Claire Haigh
Associates Ltd

CH 1305 /008

rev.