



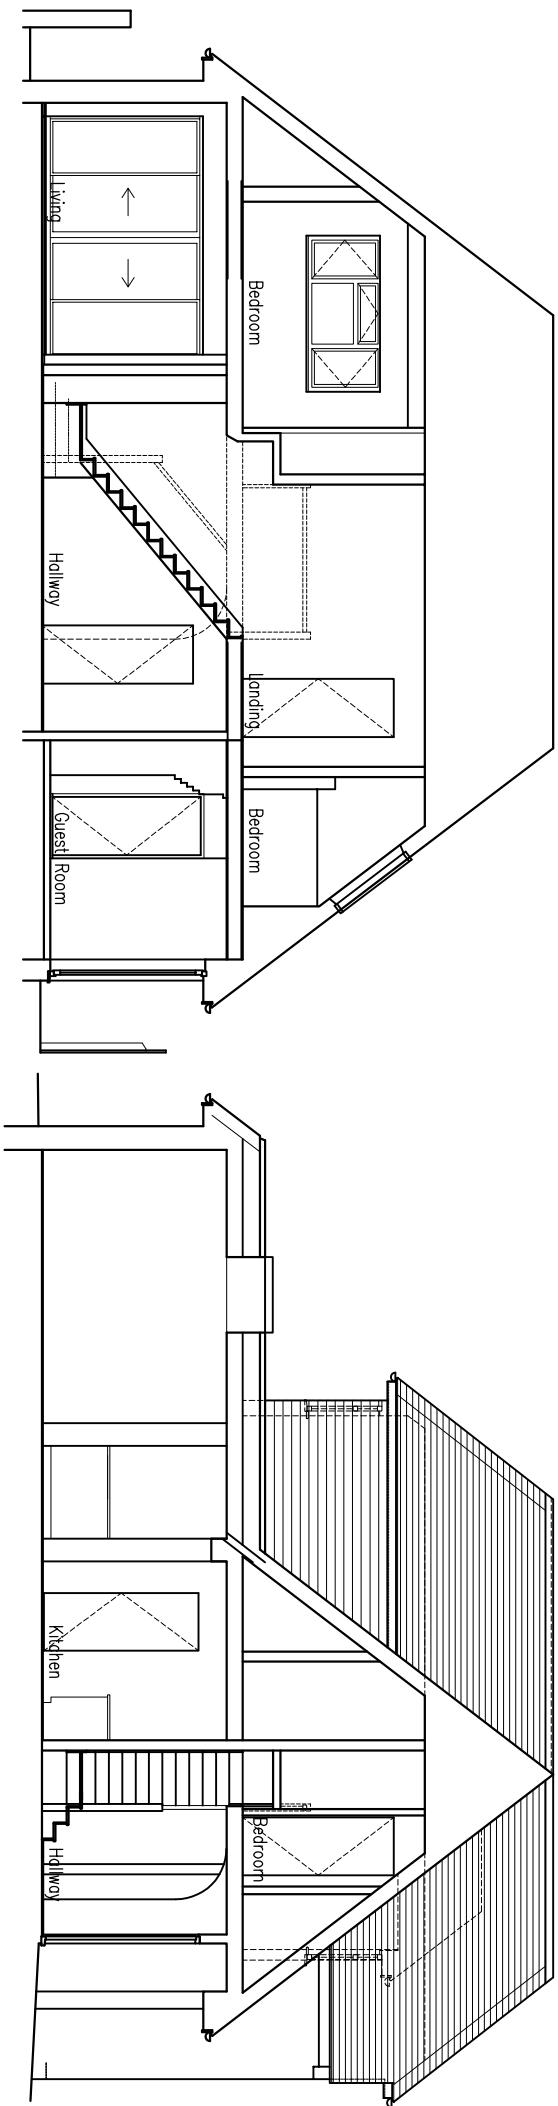

SECTION A : A

SECTION B : B

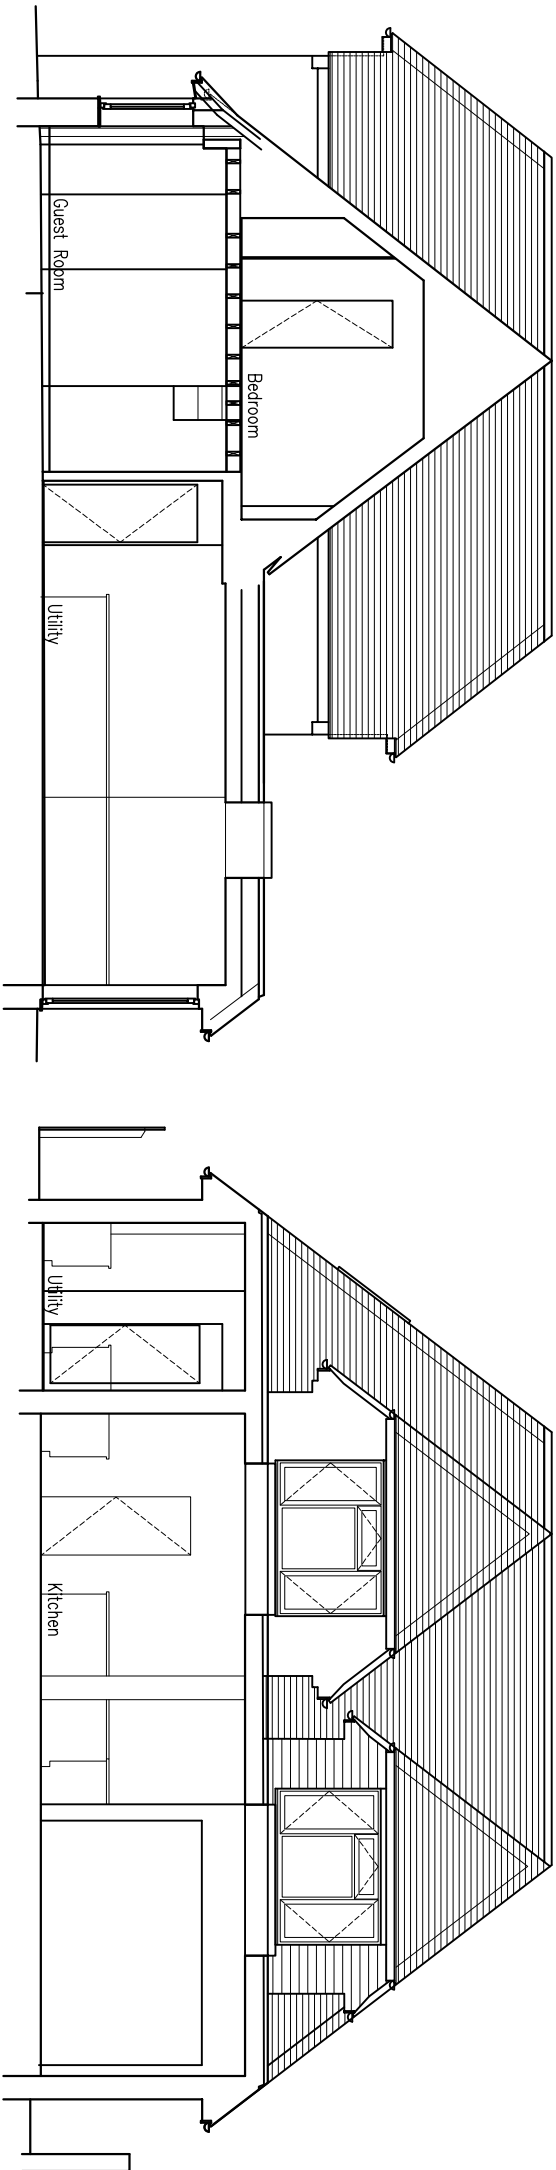

SECTION C : C

SECTION D : D



10 metres @ 1:100 on A3

1 metre @ 1:100 on A3

rev.	date
------	------

These drawings should be approved by Local Authority Building Control or other appropriate checking Authority prior to commencement of the work.

No dimensions to be scaled from this drawing.
All dimensions to be checked on site.
This drawing is copyright.

client

Wanda McRae & Rich Lewis

project

75 Buckingham Road
Shoreham by Sea


drawing

Proposed Sections

scale	1:100@A3	date	03.11.2025
dram	CH		

9 Kemton Road
Hove, East Sussex
BN3 9TC

tel: 01 273 298317
fax: 01 273 298317
e-mail: info@clairehaighassociates.com

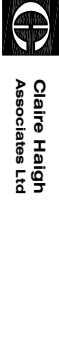

Claire Haigh
Associates Ltd

CH 1305 /009

rev.