56 RICHMOND ROAD
HESLINGTON HOUSE
Worthing

THIS IS A GRADE II LISTED BUILDING

HISTORIC ENGLAND LIST ENTRY: 1263212

VICTORIA ROAD

ENTRANCE GATE 01

ENTRANCE GATE 02

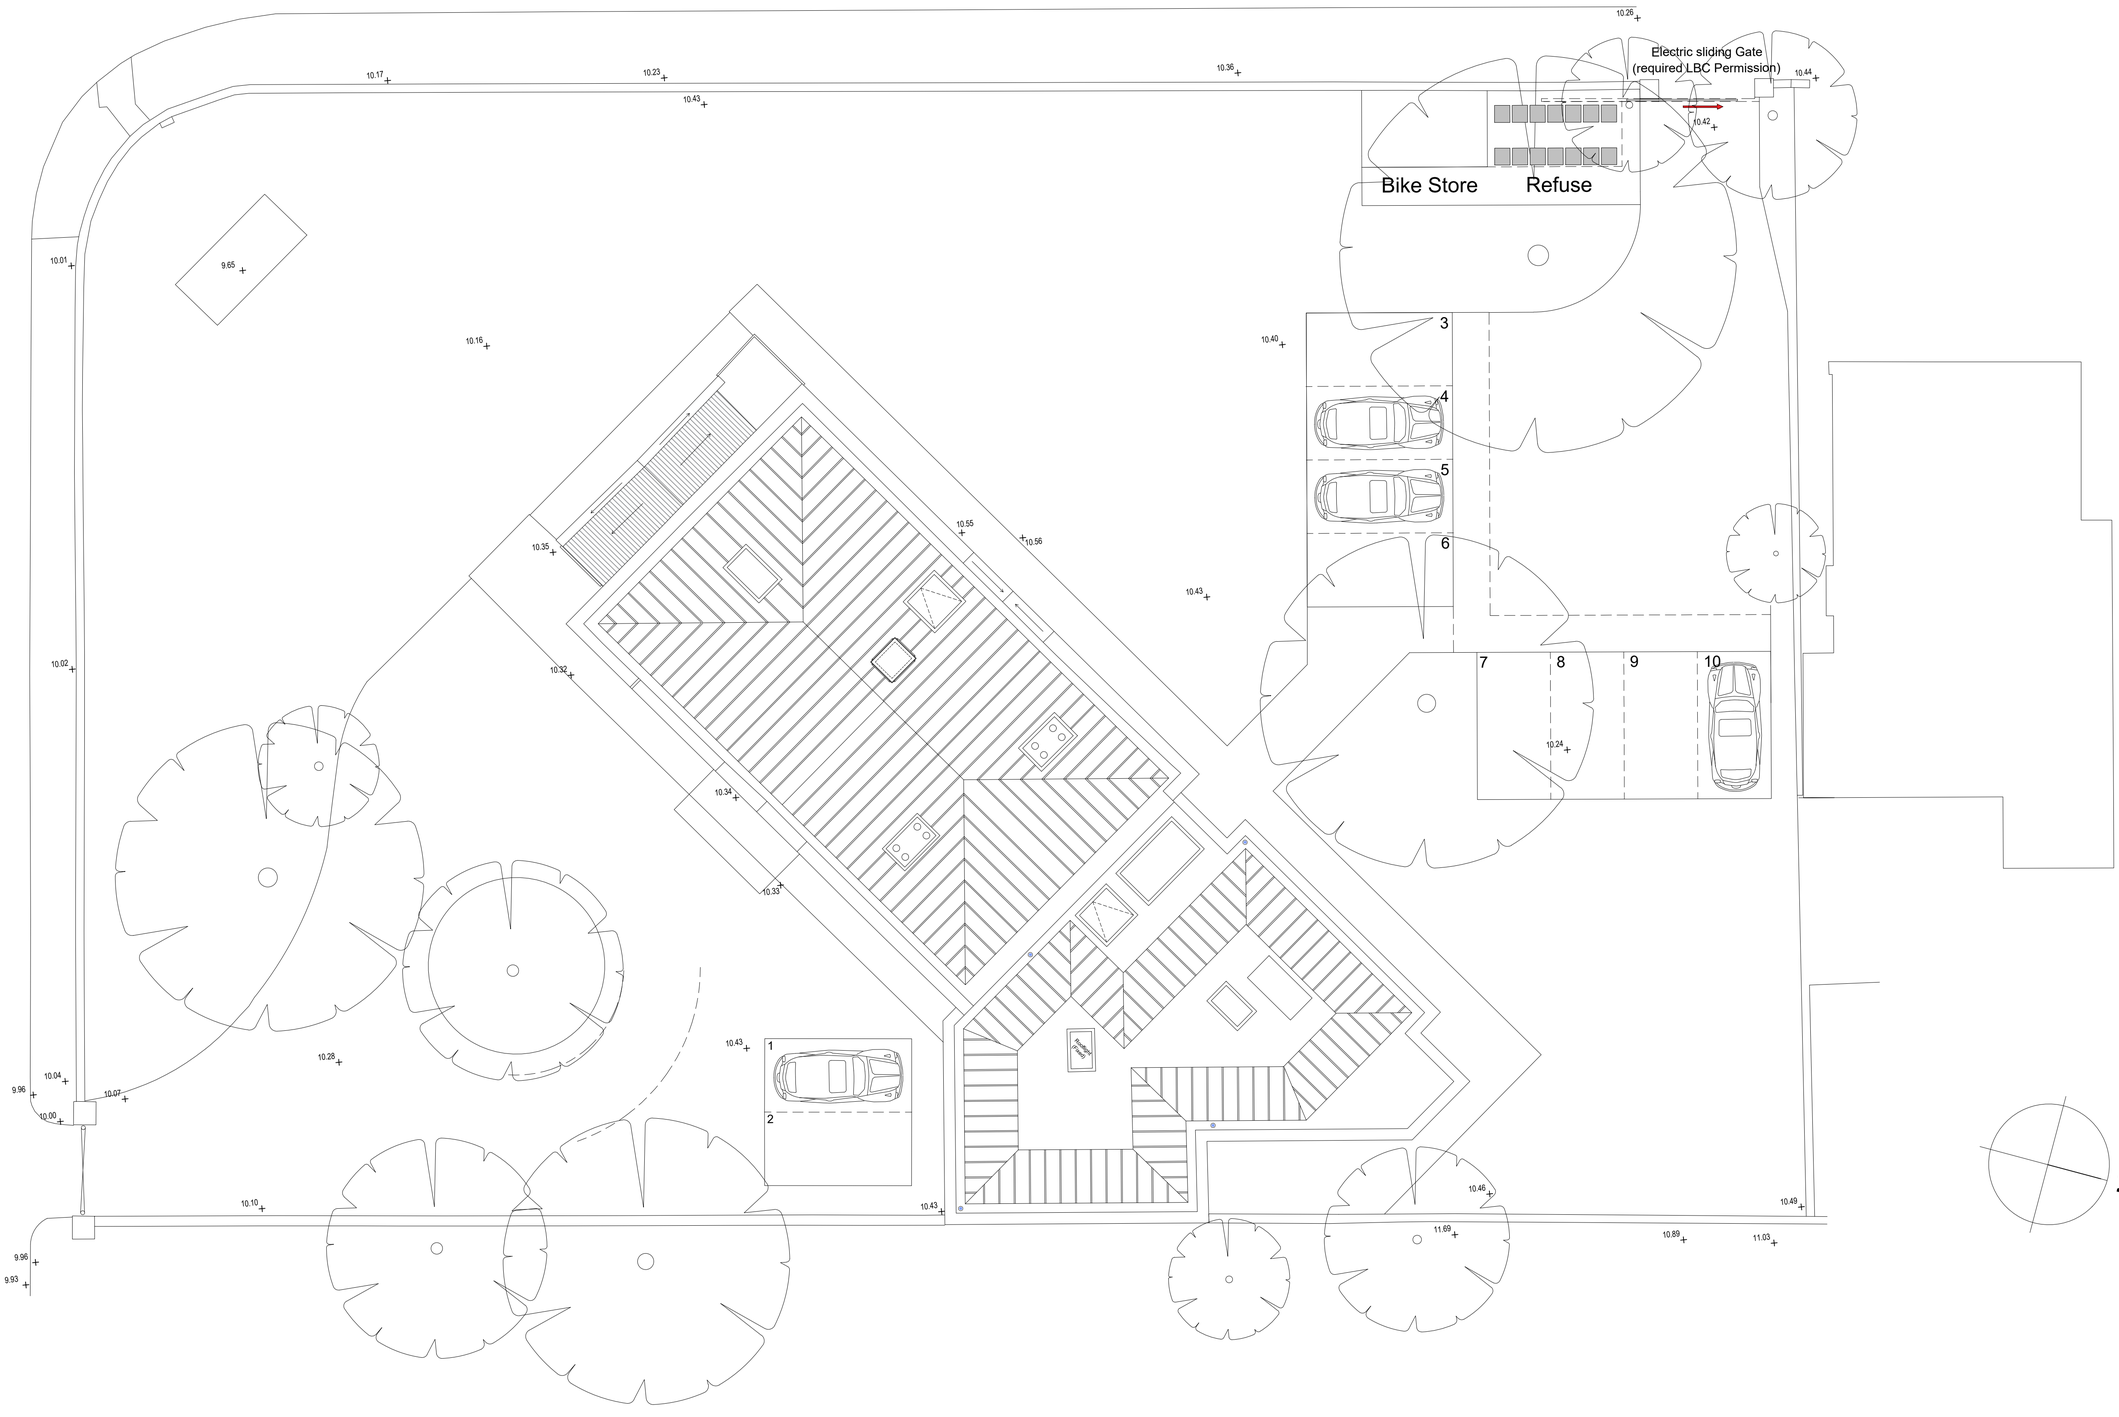

Roof / Site / Gate Location Plan - Proposed - 1:50@A1

Scale in Metres

0 1 2 3 4 5

N

notes

Do not scale from drawing

To be read in conjunction with all relevant drawing and specifications

All measurements in millimetres unless otherwise stated

Dimensions are taken to either masonry or plasterboard, not plaster.

All dimensions to be confirmed on-site. Any discrepancies to be notified to the designer for clarification

EDWS Architects

26 Millers Road Brighton BN1 5NQ **M** 07979532275
e Ewan@EDWSArchitects.co.uk **w** www.edwsarchitects.co.uk

J O B Heslington House 56 Richmond Road Worthing BN11 1PS	CHECKED LRA
	DRAWN ES
CLIENT The Street Group	DATE 24.11.05
	SCALE 1:50 @ A1
DRAWING Roof / Site / Gate Plan Proposed	REVISION .
	NUMBER 6098/SA/100

DO NOT SCALE FROM THIS DRAWING. THIS DRAWING IS COPYRIGHT ©