Operator:	Cell Name:		
A	NORTH KINGSTON BY SEA		
	Cell ID No		
	CTIL	TEF	VF
	147841	072208	N\A

Site Address \ Contact Details

SW JUNCTION OF EASTERN AVE\UPPER SHOREHAM RD
SHOREHAM BY SEA
WEST SUSSEX
BN43 6PT

Drawing Title:

SITE LOCATION MAPS

Purpose of Issue:	Rev:
PLANNING	Dwg

Drawing Number:	
100	A

Surveyed By:	Original Sheet Size:	Issue:
PP	A3	Back

Drawn:	Date:	Checked:	Date:	
MR	14.02.14	DH	14.02.14	A

CTIL - NON BEACON

O2

Cell Name | Oper.

NORTH KINGSTON BY SEA | A

Cell ID No

CTIL	TEF	VF
147841	072208	N\A

Site Address \ Contact Details

SW JUNCTION OF EASTERN AVE\UPPER SHOREHAM RD
SHOREHAM BY SEA
WEST SUSSEX
BN43 6PT

Drawing Title:

SITE LOCATION MAPS

Purpose of Issue: PLANNING | Rev: Dwg

Drawing Number: 100 | A

Surveyed By: PP | Original Sheet Size: A3 | Issue: Back

Drawn: MR | Date: 14.02.14 | Checked: DH | Date: 14.02.14 | A

telecom CLARKE
Farrington House, Stock Lane, Chaddleton.
Oldham. OL9 9EY
Tel: 0161 287 4500
Fax: 0161 287 4501
Web: www.clarke-telecom.com

REV	MODIFICATION	BY	CH	DATE
A	Issued for Approval	MR	DH	14.02.14

LPAN	AMDM\1110\1147	VALID DATE
	PLANNING SERVICES ADUR & WORTHING	7 - 7 AUG 2014

NOTES:

FROM UPPER SHOREHAM ROAD.
THE SITE CAN BE LOCATED ON THE LHS
AFTER APPROX 1 MILE.
APPROX 1.4 MILES TURN LEFT ONTO THE
A283. AFTER APPROX 0.4 MILES TURN LEFT
MILES TURN RIGHT ON THE THE A27. AFTER
SOUTH ON THE A23. AFTER APPROX 54
AT THE END OF THE M23. CONTINUE HEADING
DIRECTIONS TO SITE:

CONCESSION REQUIRED	NO
N.G.R	E: 525582 N: 102855

ALL DIMENSIONS ARE IN mm UNLESS NOTED OTHERWISE

Designed in accordance with CTIL document: SDN0008

The drawings comply with TEF & Vodafone Standard ICNIRP guidelines.

SITE PHOTOGRAPH




SITE LOCATION

(Scale 1:20000)

Ordnance Survey map extract
based upon Landranger map series
with the permission of the controller of
Her Majesty's Stationery Office
Crown copyright.
Licence No. 0100032482

Scale
0 1Km 2Km

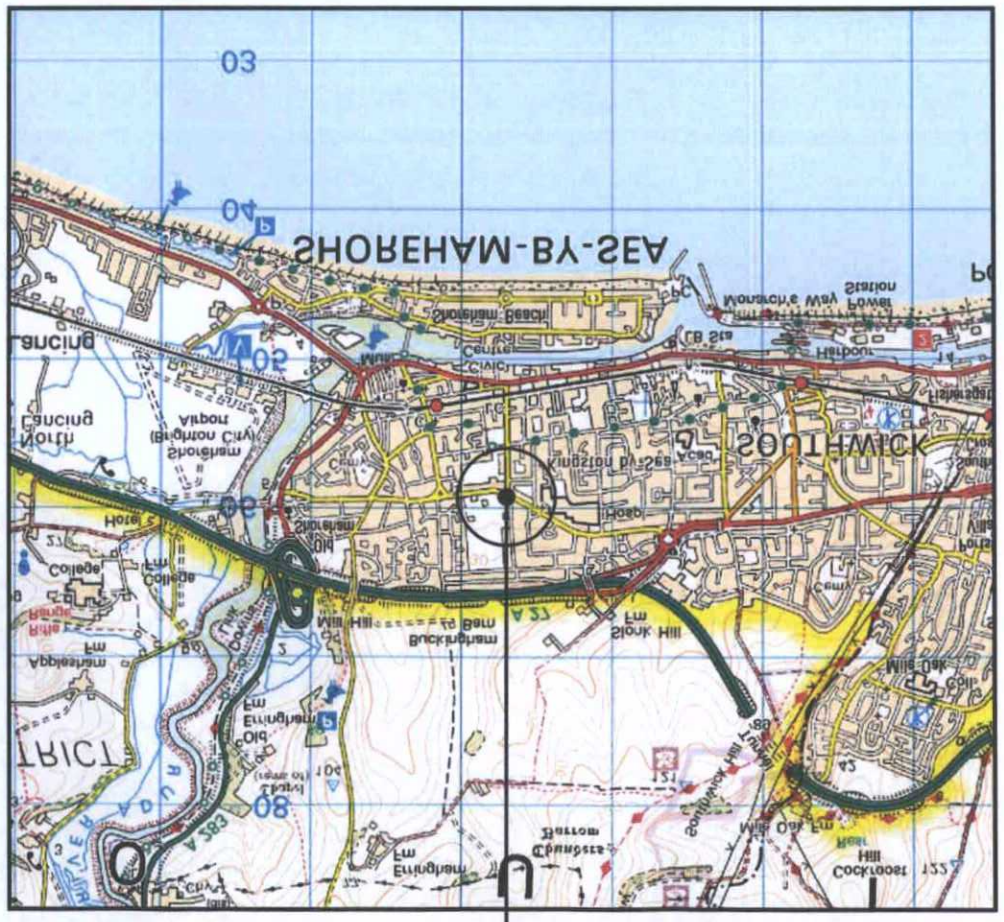

DETAILED SITE LOCATION

(Scale 1:1250)

Based upon Ordnance Survey map extract
with the permission of the Controller of
Her Majesty's Stationery Office.
Crown copyright.
Licence No. 100050448

