
Designed in accordance with CTIL document: SDN0008

The drawings comply with TEF & Vodafone Standard ICNIRP guidelines.

PROPOSED SITE PLAN

(1:100)

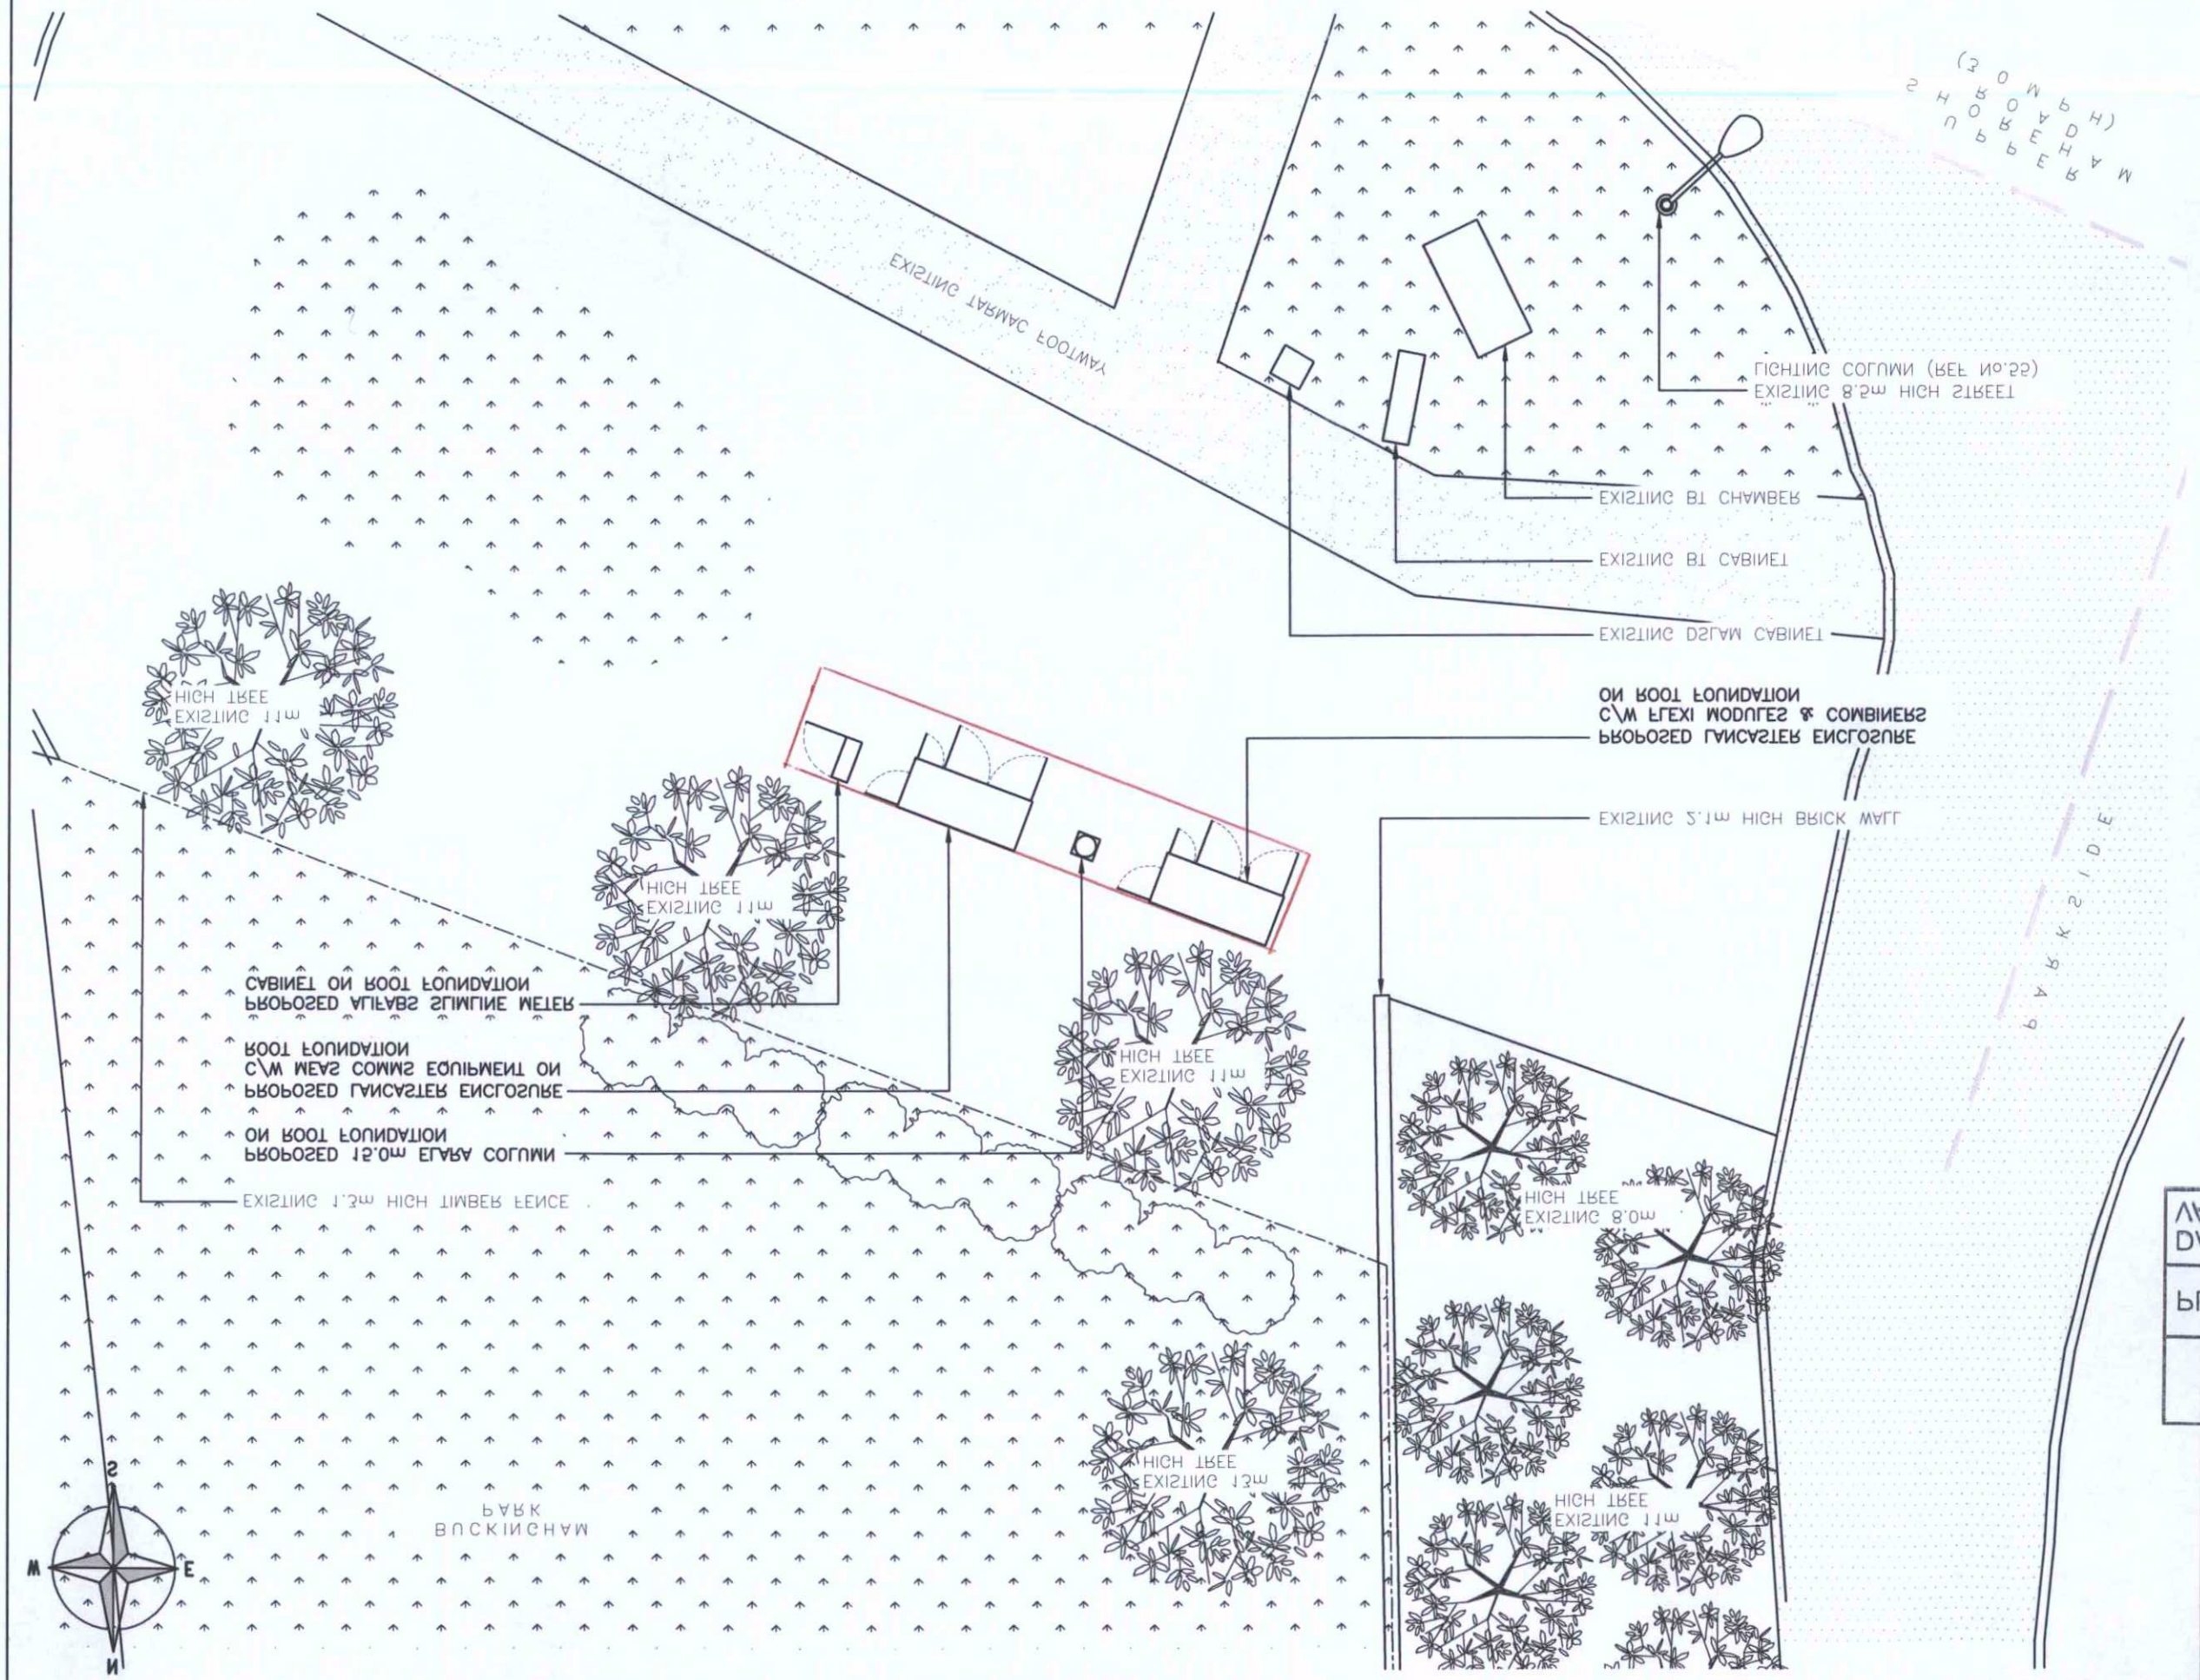

Surveyed By:	PB	Original Sheet Size:	A3	Issue:
Drawn:	MR	Date:	14.02.14	Rev: A
Checked:	DH	Date:	14.02.14	

Drawing Number: SDO — Rev: A

Purpose of Issue: PLANNING — Rev: DWG

Drawing Title: PROPOSED SITE PLAN

Site Address \ Contact Details

UK TUNCTION OF EASTERN AVE\UPPER SHOREHAM RD
SHOREHAM BY SEA
WEST SUSSEX
BN43 6PT

CTIL	TEF	VF
148941	072508	N\A

Cell ID No

Cell Name	Opt.
NORTH KINGSTON BY SEA	A

CTIL - NON BEACON

Partington House, Stock Lane, Claddagton,
Oldham, OL9 9EY
Tel: 0161 785 4500
Fax: 0161 785 4501
Web: www.clarke-telecom.com

REV	MODIFICATION	BY	CH	DATE
A	Issued for Approval	MR	DH	14.02.14

PLANNING SERVICES
ADUR & WORTHING

PLAN	W:\DWG\111\01\14
VALID DATE	- 7 AUG 2014

NOTES:

CONCESSION REQUIRED		NO
N.G.R.	E: 525582	N: 102855

ALL DIMENSIONS ARE IN mm UNLESS NOTED OTHERWISE