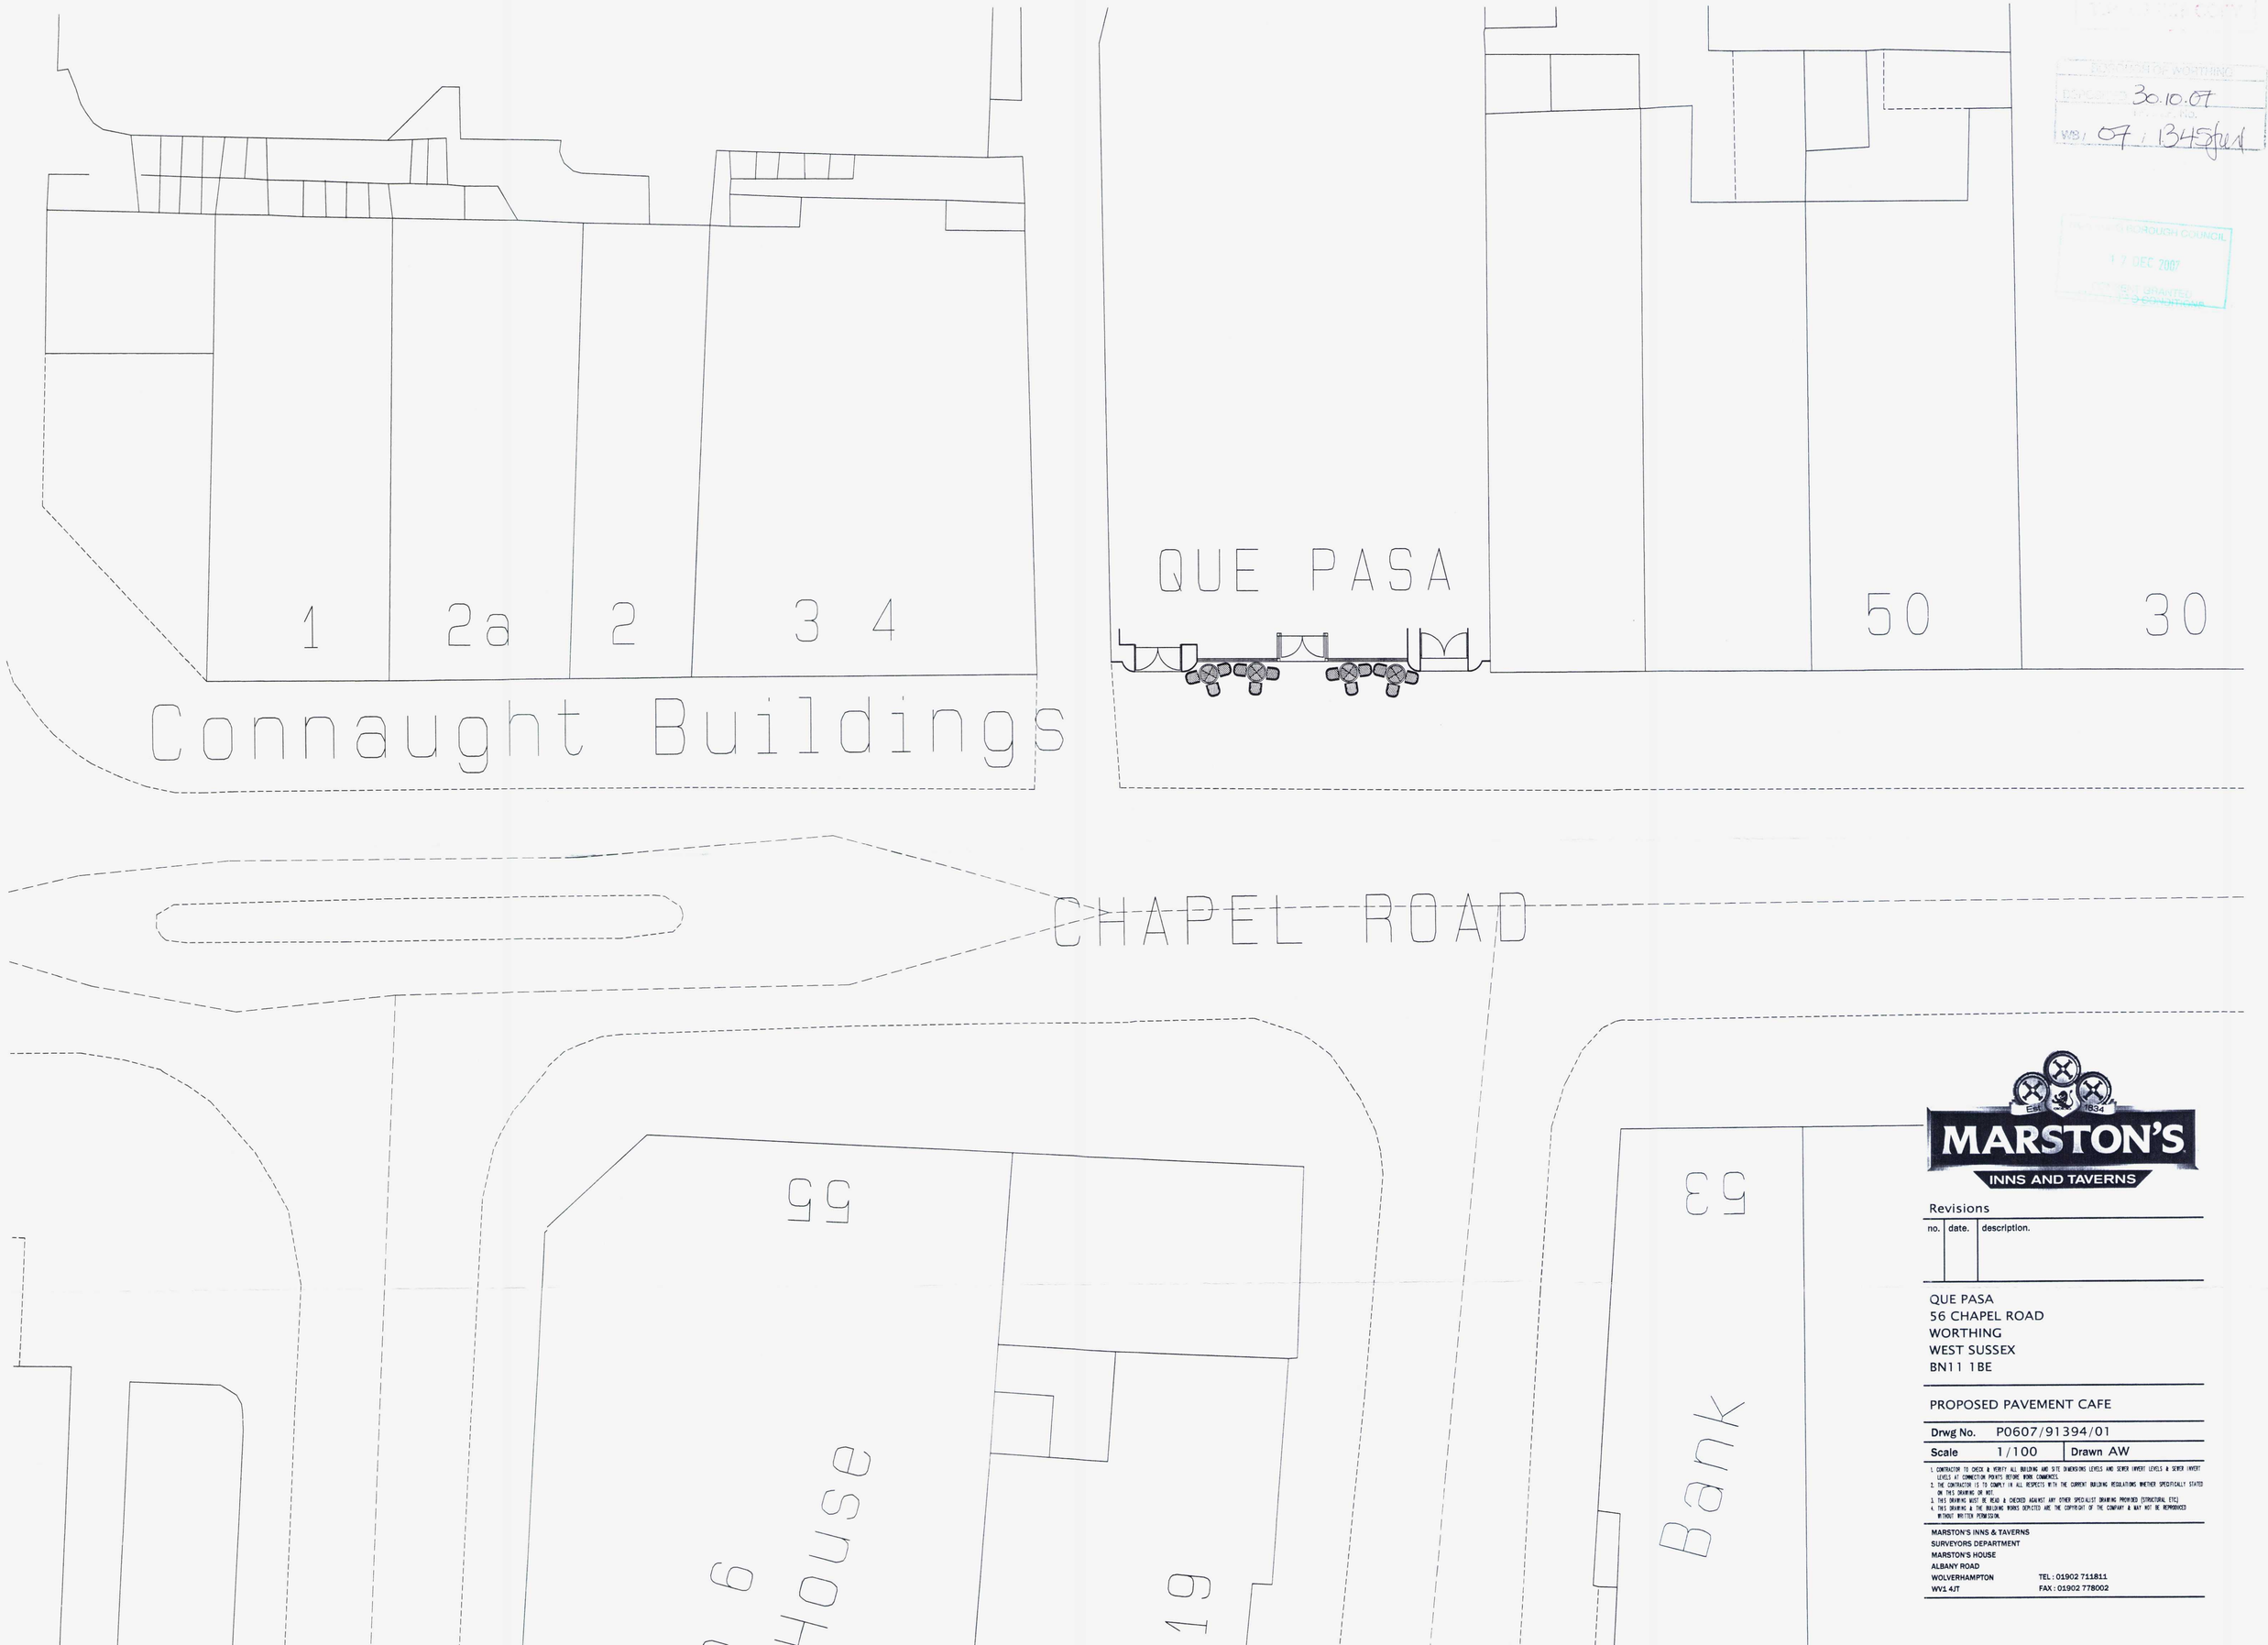

BOROUGH OF WORTHING
DEPOSITED 30.10.07
WB/ 07 / 1345fuel
BOROUGH COUNCIL
17 DEC 2007
PERMISSION GRANTED

MARSTON'S
INNS AND TAVERNS

Revisions

no.	date.	description.

QUE PASA
56 CHAPEL ROAD
WORTHING
WEST SUSSEX
BN11 1BE

PROPOSED PAVEMENT CAFE

Drwg No. P0607/91394/01

Scale 1/100 Drawn AW

1. CONTRACTOR TO CHECK & VERIFY ALL BUILDING AND SITE DIMENSIONS LEVELS AND SEWER INVERT LEVELS & SEWER INVERT LEVELS AT CONNECTION POINTS BEFORE WORK COMMENCES.
2. THE CONTRACTOR IS TO COMPLY IN ALL RESPECTS WITH THE CURRENT BUILDING REGULATIONS WHETHER SPECIFICALLY STATED ON THIS DRAWING OR NOT.
3. THIS DRAWING MUST BE READ & CHECKED AGAINST ANY OTHER SPECIALIST DRAWING PROVIDED (STRUCTURAL ETC)
4. THIS DRAWING & THE BUILDING WORKS DEPICTED ARE THE COPYRIGHT OF THE COMPANY & MAY NOT BE REPRODUCED WITHOUT WRITTEN PERMISSION.

MARSTON'S INNS & TAVERNS
SURVEYORS DEPARTMENT
MARSTON'S HOUSE
ALBANY ROAD
WOLVERHAMPTON
WV1 4JT
TEL : 01902 711811
FAX : 01902 778002