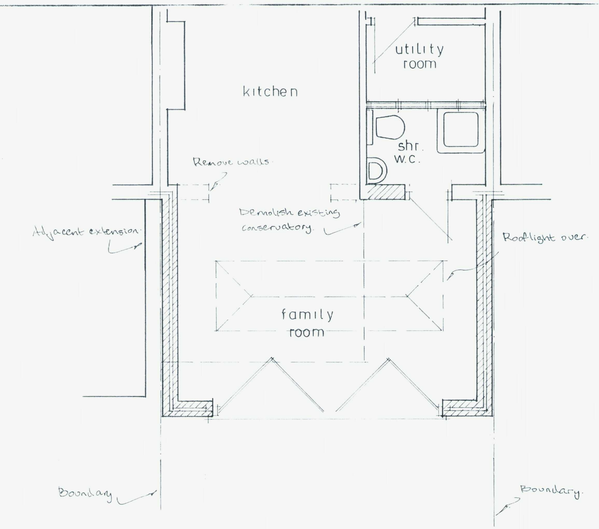

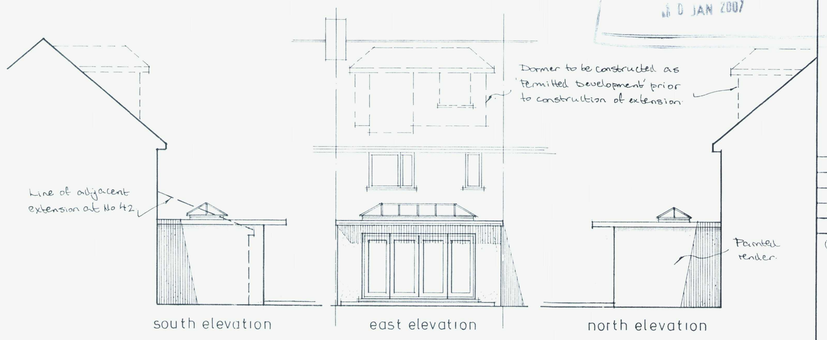

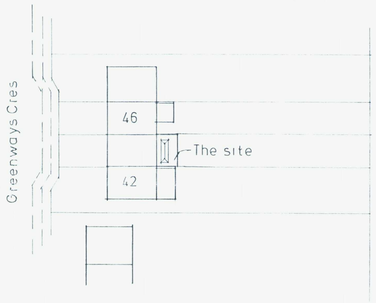

Block Plan 1:500

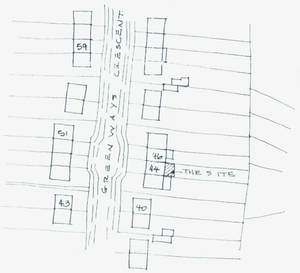

Site Plan 1:1250

NOTES

AMENDMENT

APPROVED
DATE
18 JAN 2007

ADUR DISTRICT COUNCIL
PLANNING DIVISION
PLAN NO ADC/0447/06
DATE RECEIVED 22/12/06

A	20.12.06	Extension depth Reduced.	
	Date	Revisions	

© copyright

Client
Mr&Mrs S.Deaves

Job Title
Proposed Extension

Drawing Title
44 Greenways Crescent
Shoreham

Scale 1:100 1:50

Date | Drawn by

Drg No. 434/01 | Rev. A