




Ground Floor

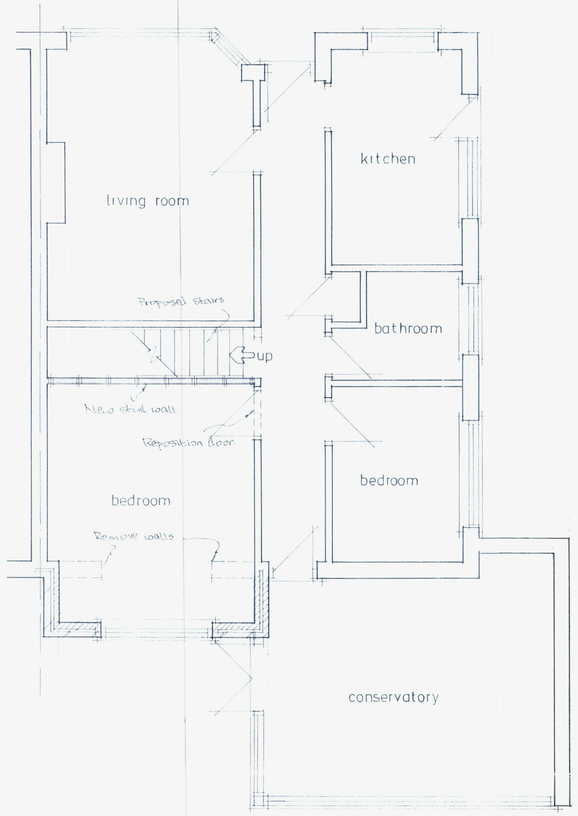


First Floor

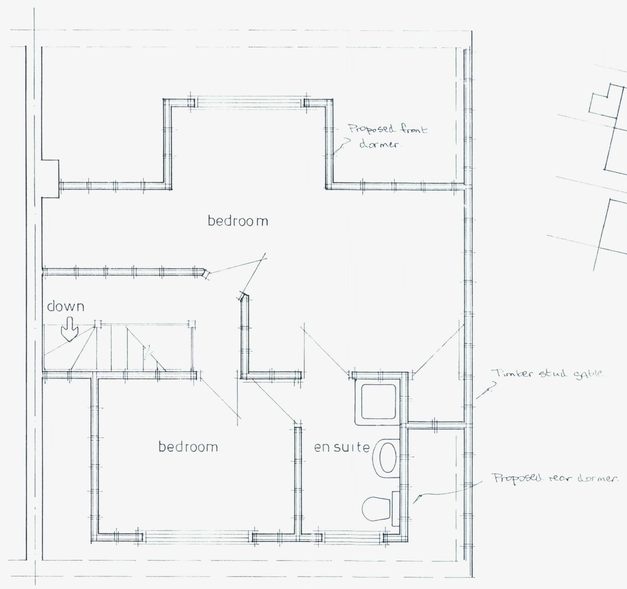

Block Plan 1:500

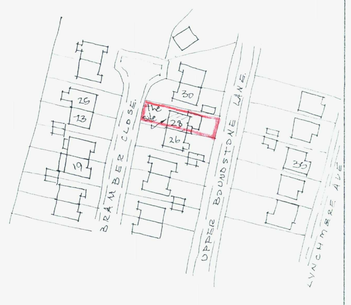


Site Plan 1:1250

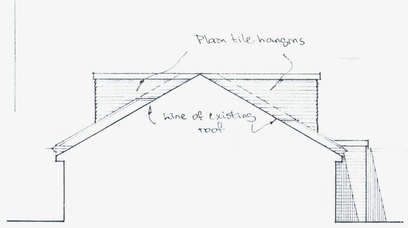


south elevation



west elevation

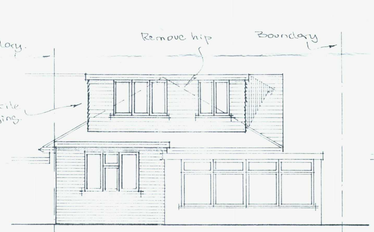

east elevation

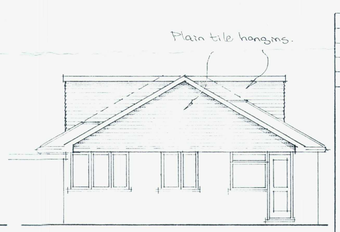

north elevation

A		
	Date	Revisions

© copyright

Client

Mr&Mrs L.Rees

Job Title

Roof Conversion

Drawing Title

28 Bramber Close, Sompting

Refc: [illegible]

ADUR DISTRICT COUNCIL
RECEIVED
- 8 NOV 2006
PLANNING APPLICATION
REGISTERED
03 JAN 2007

Scale 1:50 1:100

Date

Drawn by

Drg No. 437/01

Rev.