| | | |
|---|---|---|
| FELICITY KNIGHT<br>FOR CLIENT<br>17 THE AVENUE SHOREHAM BY SEA BN43 5GL<br>FRONT EXTENSION | 07799560222 johnbradburyarch@btinternet.com<br>123 GREENACRES SHOREHAM BY SEA BN43 5XL<br>JOHN BRADBURY FSAI<br>AGENT | DRG NO 708/001<br><br>@1:1250 AND 1:500<br>SITE PLAN AND BLOCK PLAN |

| | |
|---|---|
| DATE | 22 FEB 2019 |
| PLAN | AWDM/0988/18 |
| PLANNING SERVICES<br>ADUR & WORTHING | |

SCALE 1:1250

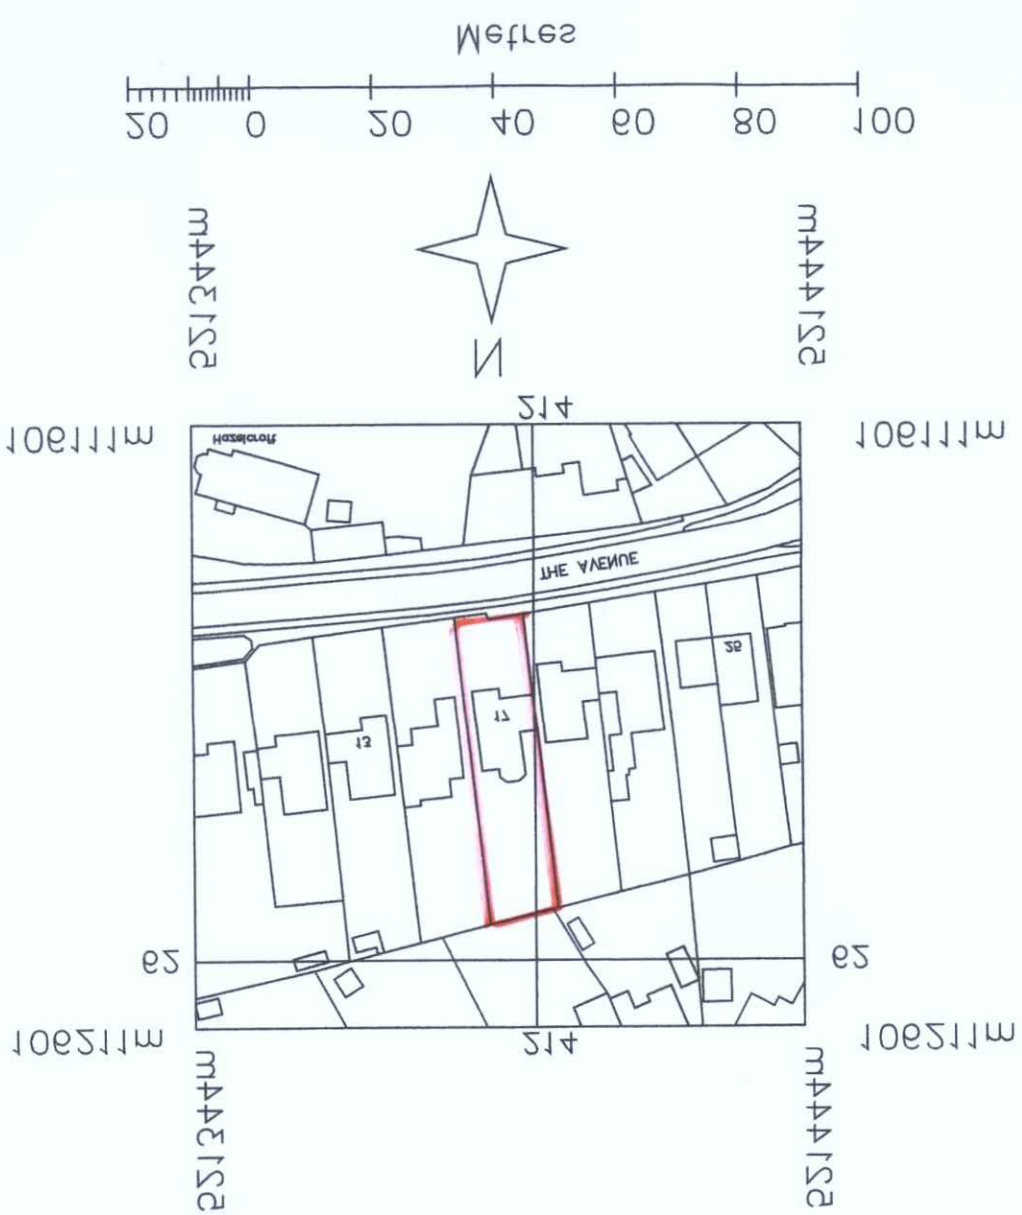


SCALE 1:500

