FRONT EXTENSION 17 THE AVENUE SHOREHAM BY SEA BN43 5GL FOR CLIENT FELICITY KNIGHT	AGENT JOHN BRADBURY FSAI 123 GREENACRES SHOREHAM BY SEA BN43 5XL 07795560222 johnbradburyarch@dfinternet.com	GROUND FLOOR PLAN AS EXISTING @1:50 DRG NO 708/002

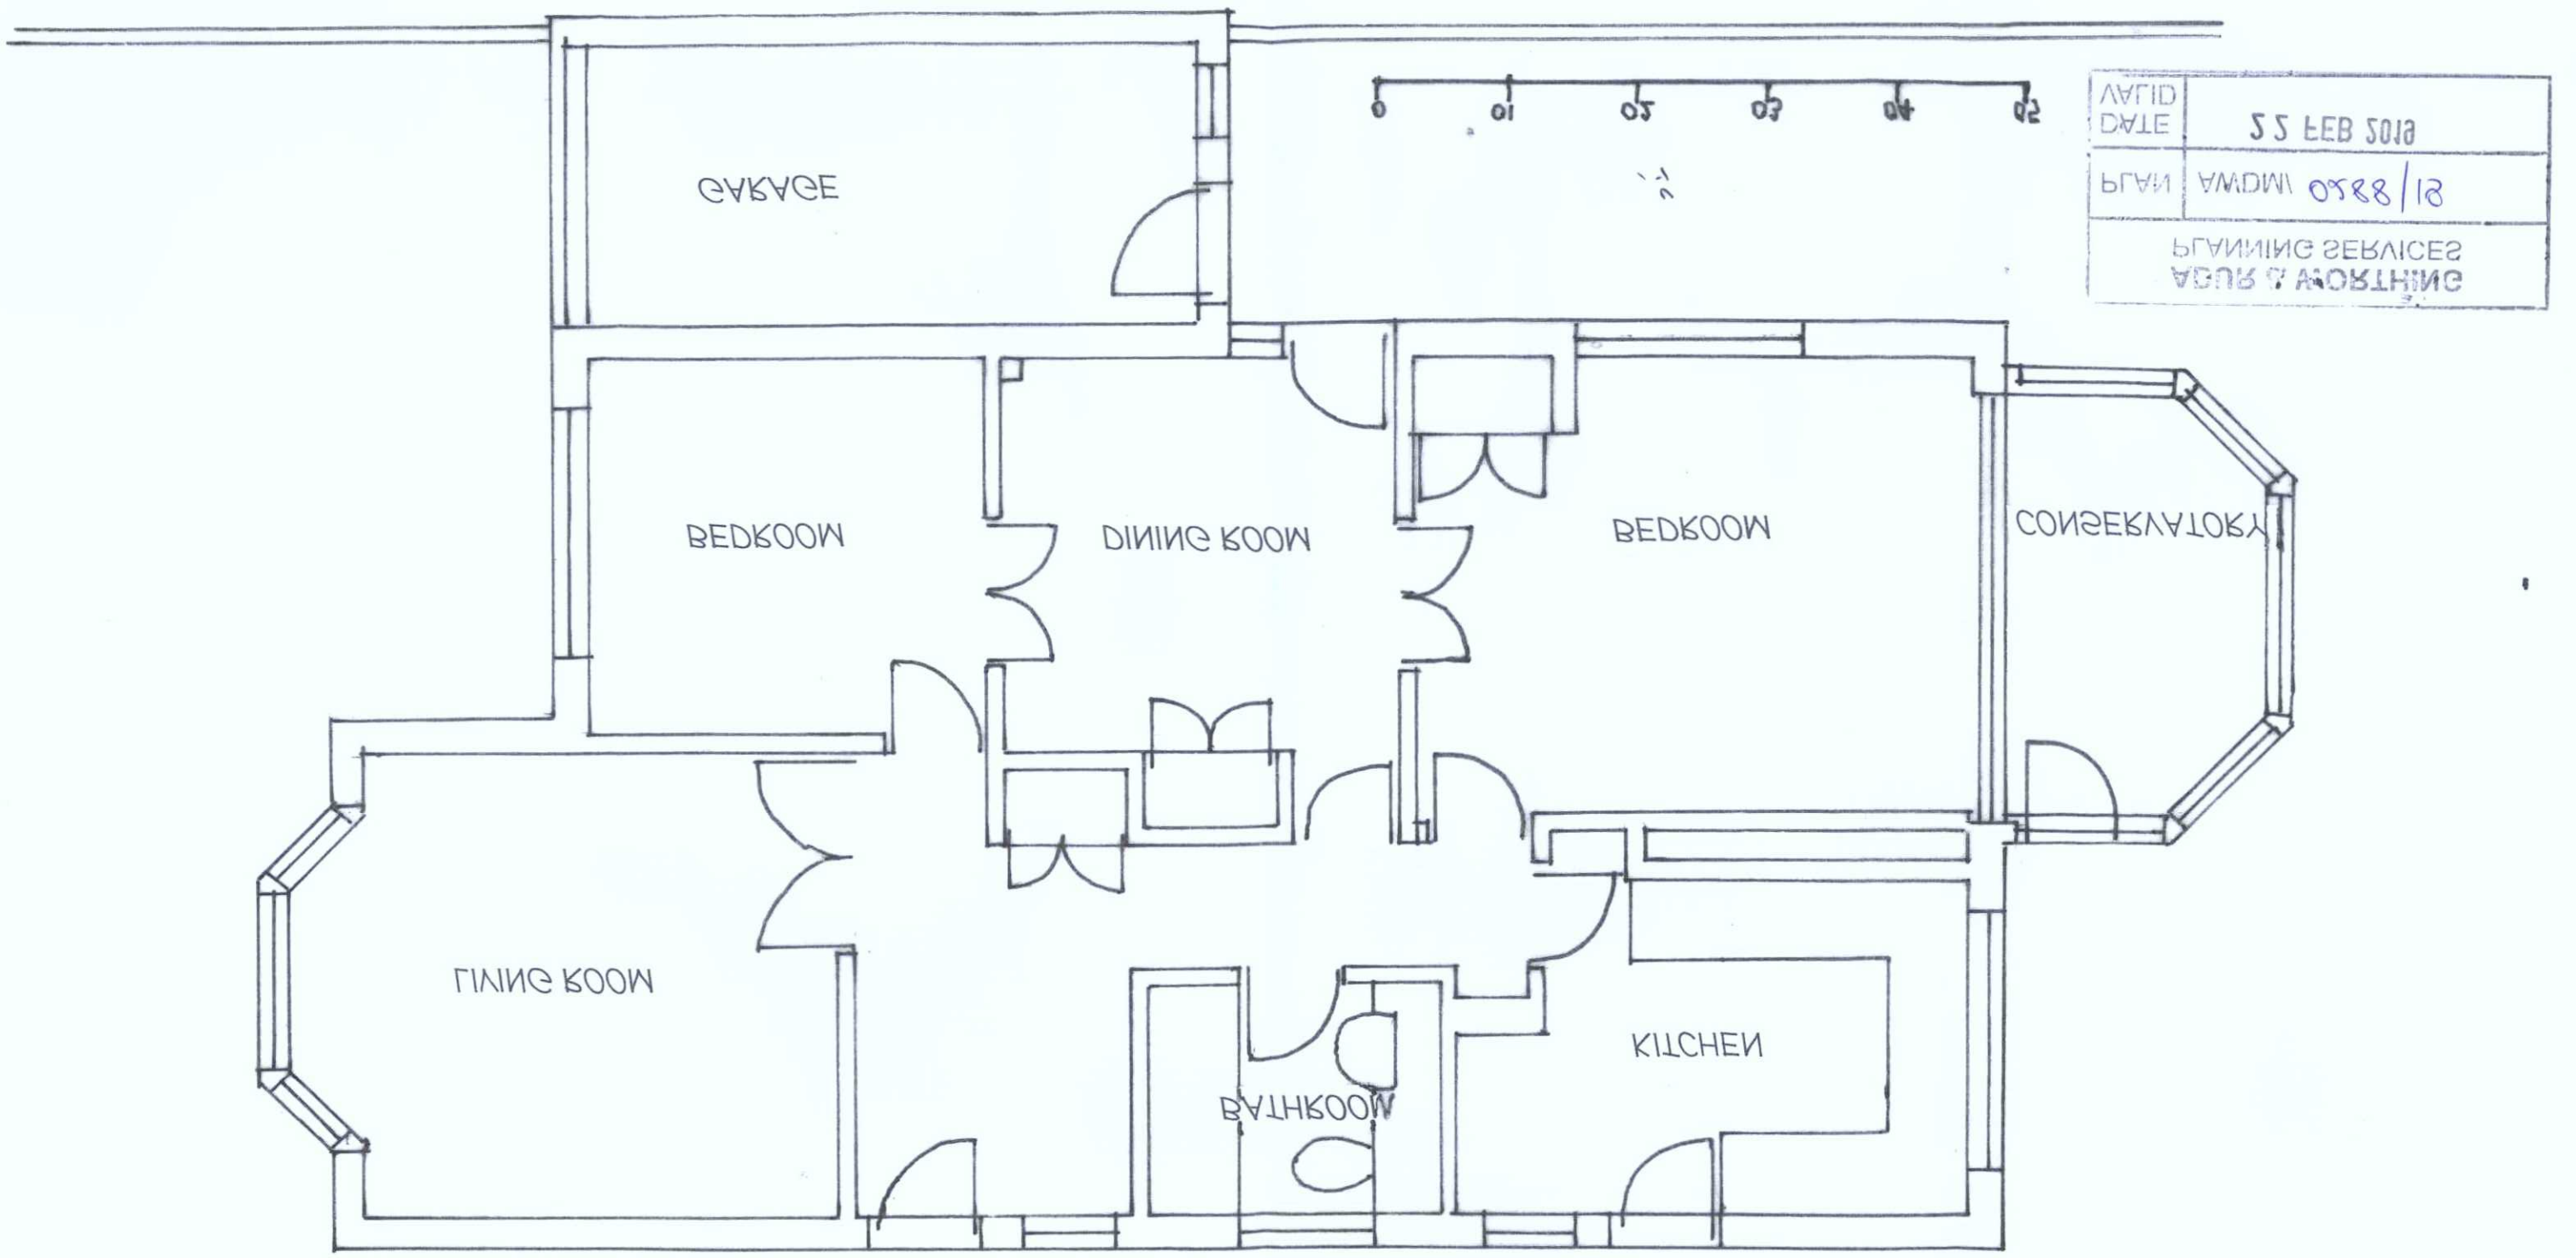

ADUR & WORTHING
PLANNING SERVICES
PLAN AWDM/ 0588/18
DATE 22 FEB 2018
VALID