FELICITY KNIGHT FOR CLIENT 17 THE AVENUE SHOREHAM BY SEA BN43 5GL FRONT EXTENSION	07795560222 johnbradburyarch@dfinternet.com 123 GREENACRES SHOREHAM BY SEA BN43 5XL JOHN BRADBURY FSAI AGENT	DRG NO 708/003 @1:50 AS PROPOSED GROUND FLOOR PLAN

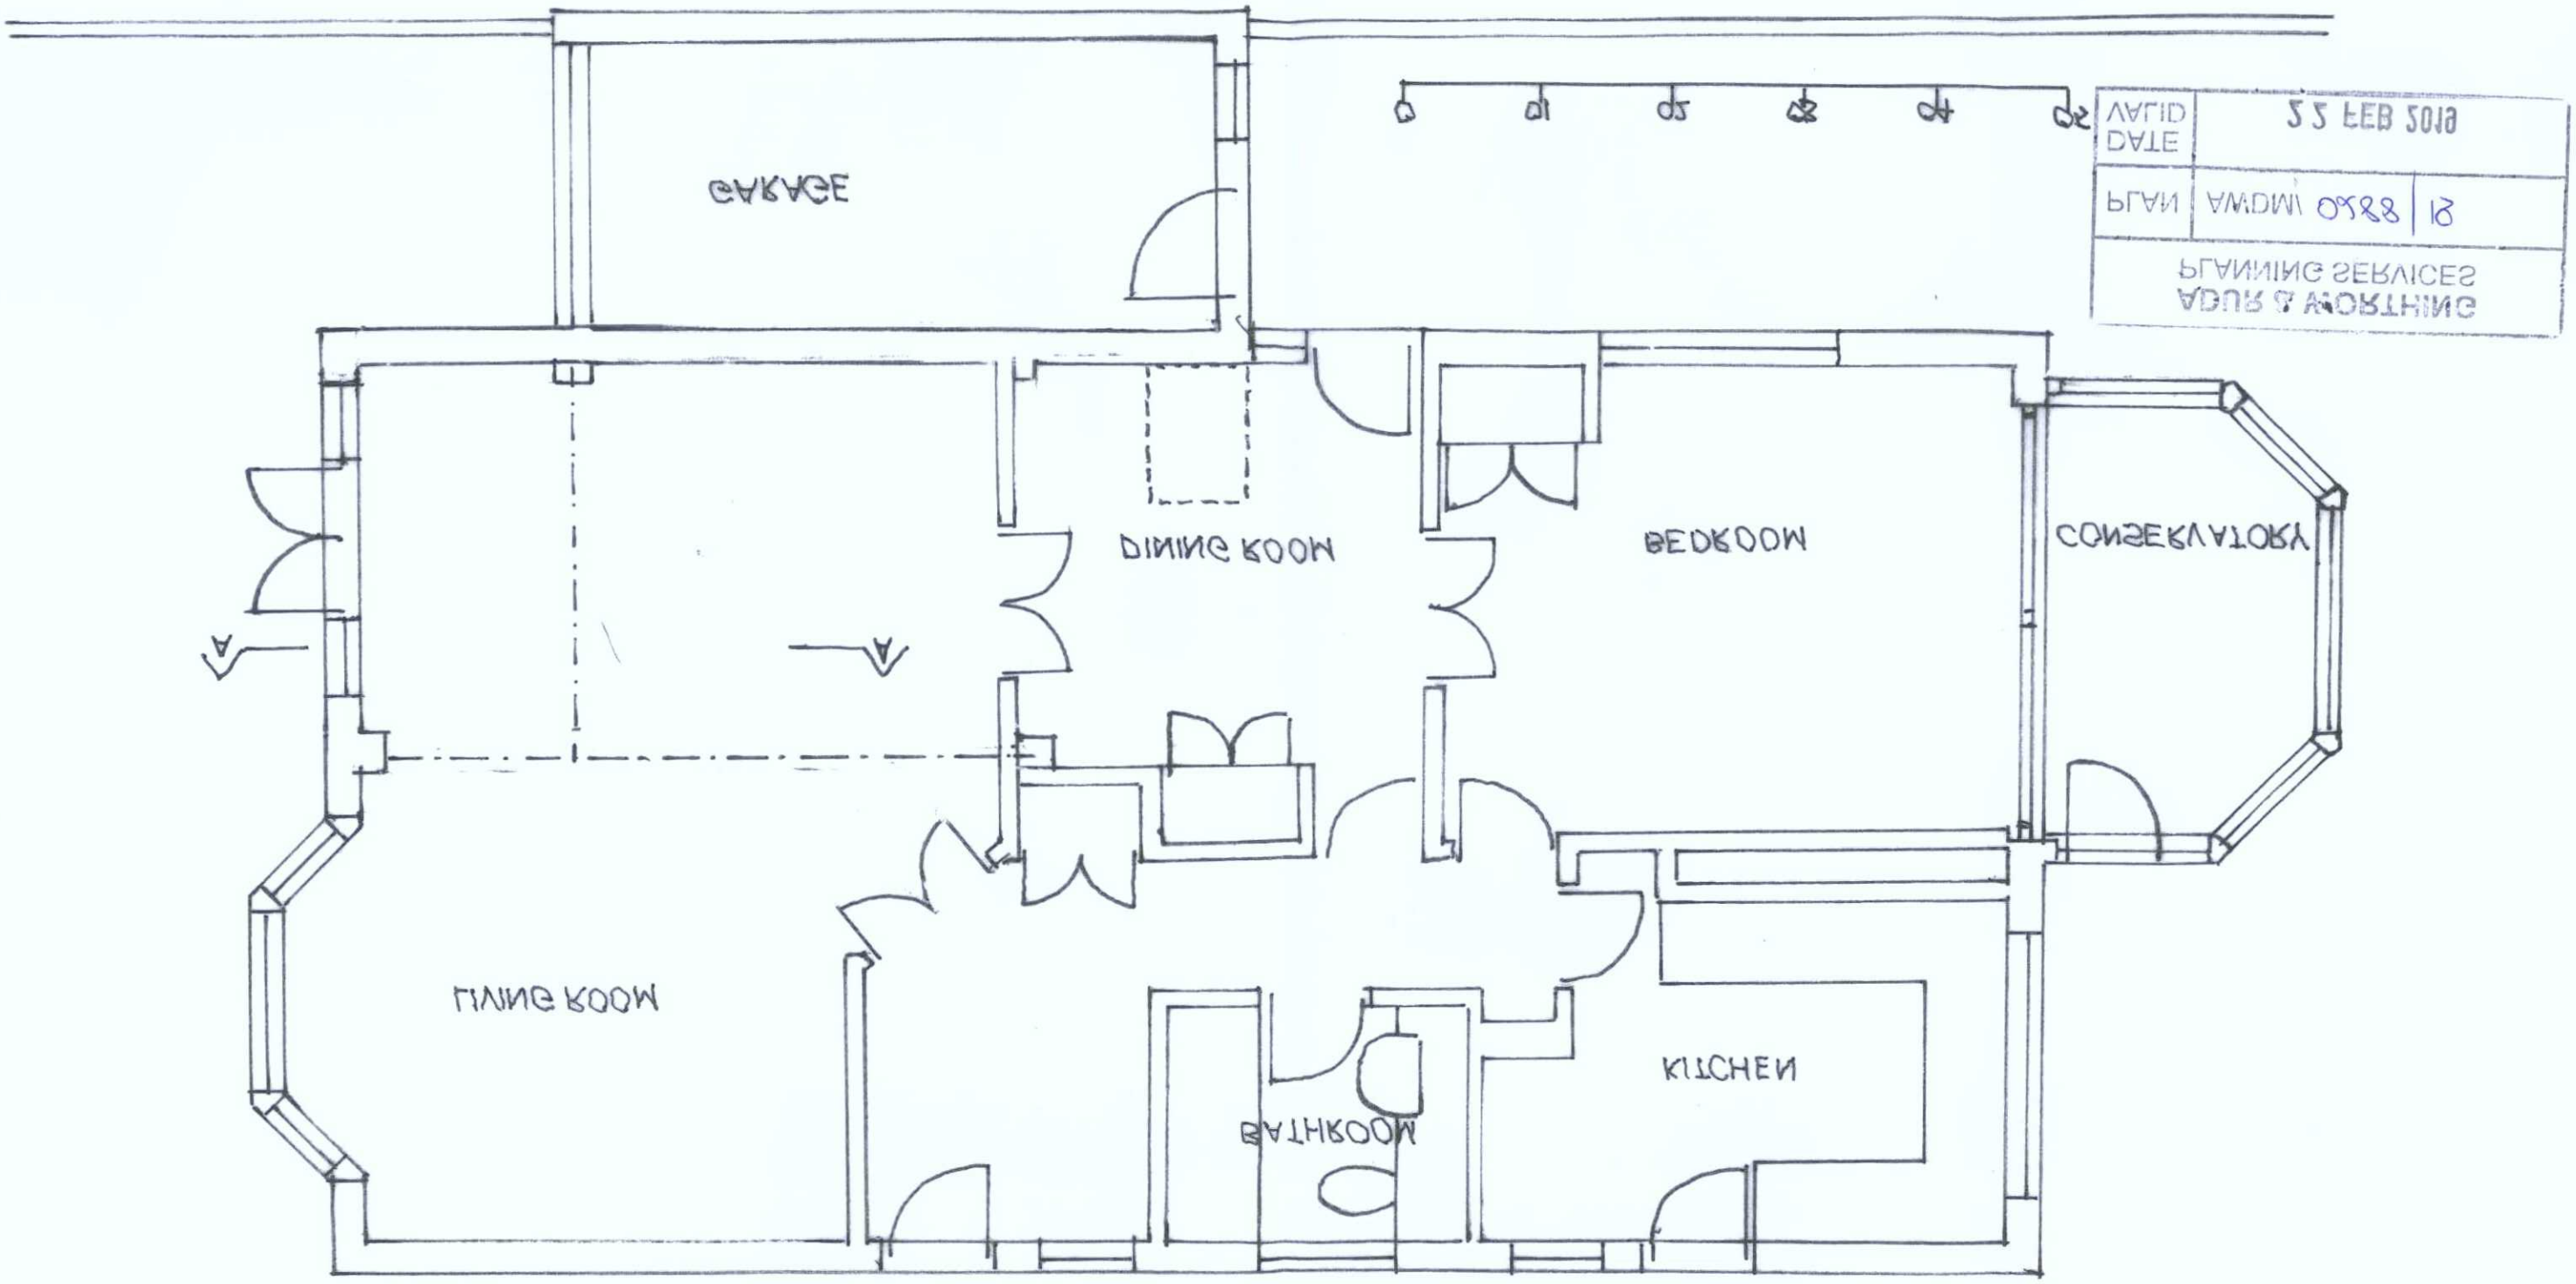

VALID DATE	22 FEB 2019	
PLAN	AWDM/ 0588	19
PLANNING SERVICES ADUR & WORTHING		