FRONT EXTENSION 17 THE AVENUE SHOREHAM BY SEA BN43 5GL FOR CLIENT FELICITY KNIGHT	AGENT JOHN BRADBURY FSAI 123 GREENACRES SHOREHAM BY SEA BN43 5XL 07769560222 johnbradburyarch@dfinternet.com	ROOF PLAN AS EXISTING @1:50 DRG NO 7081004

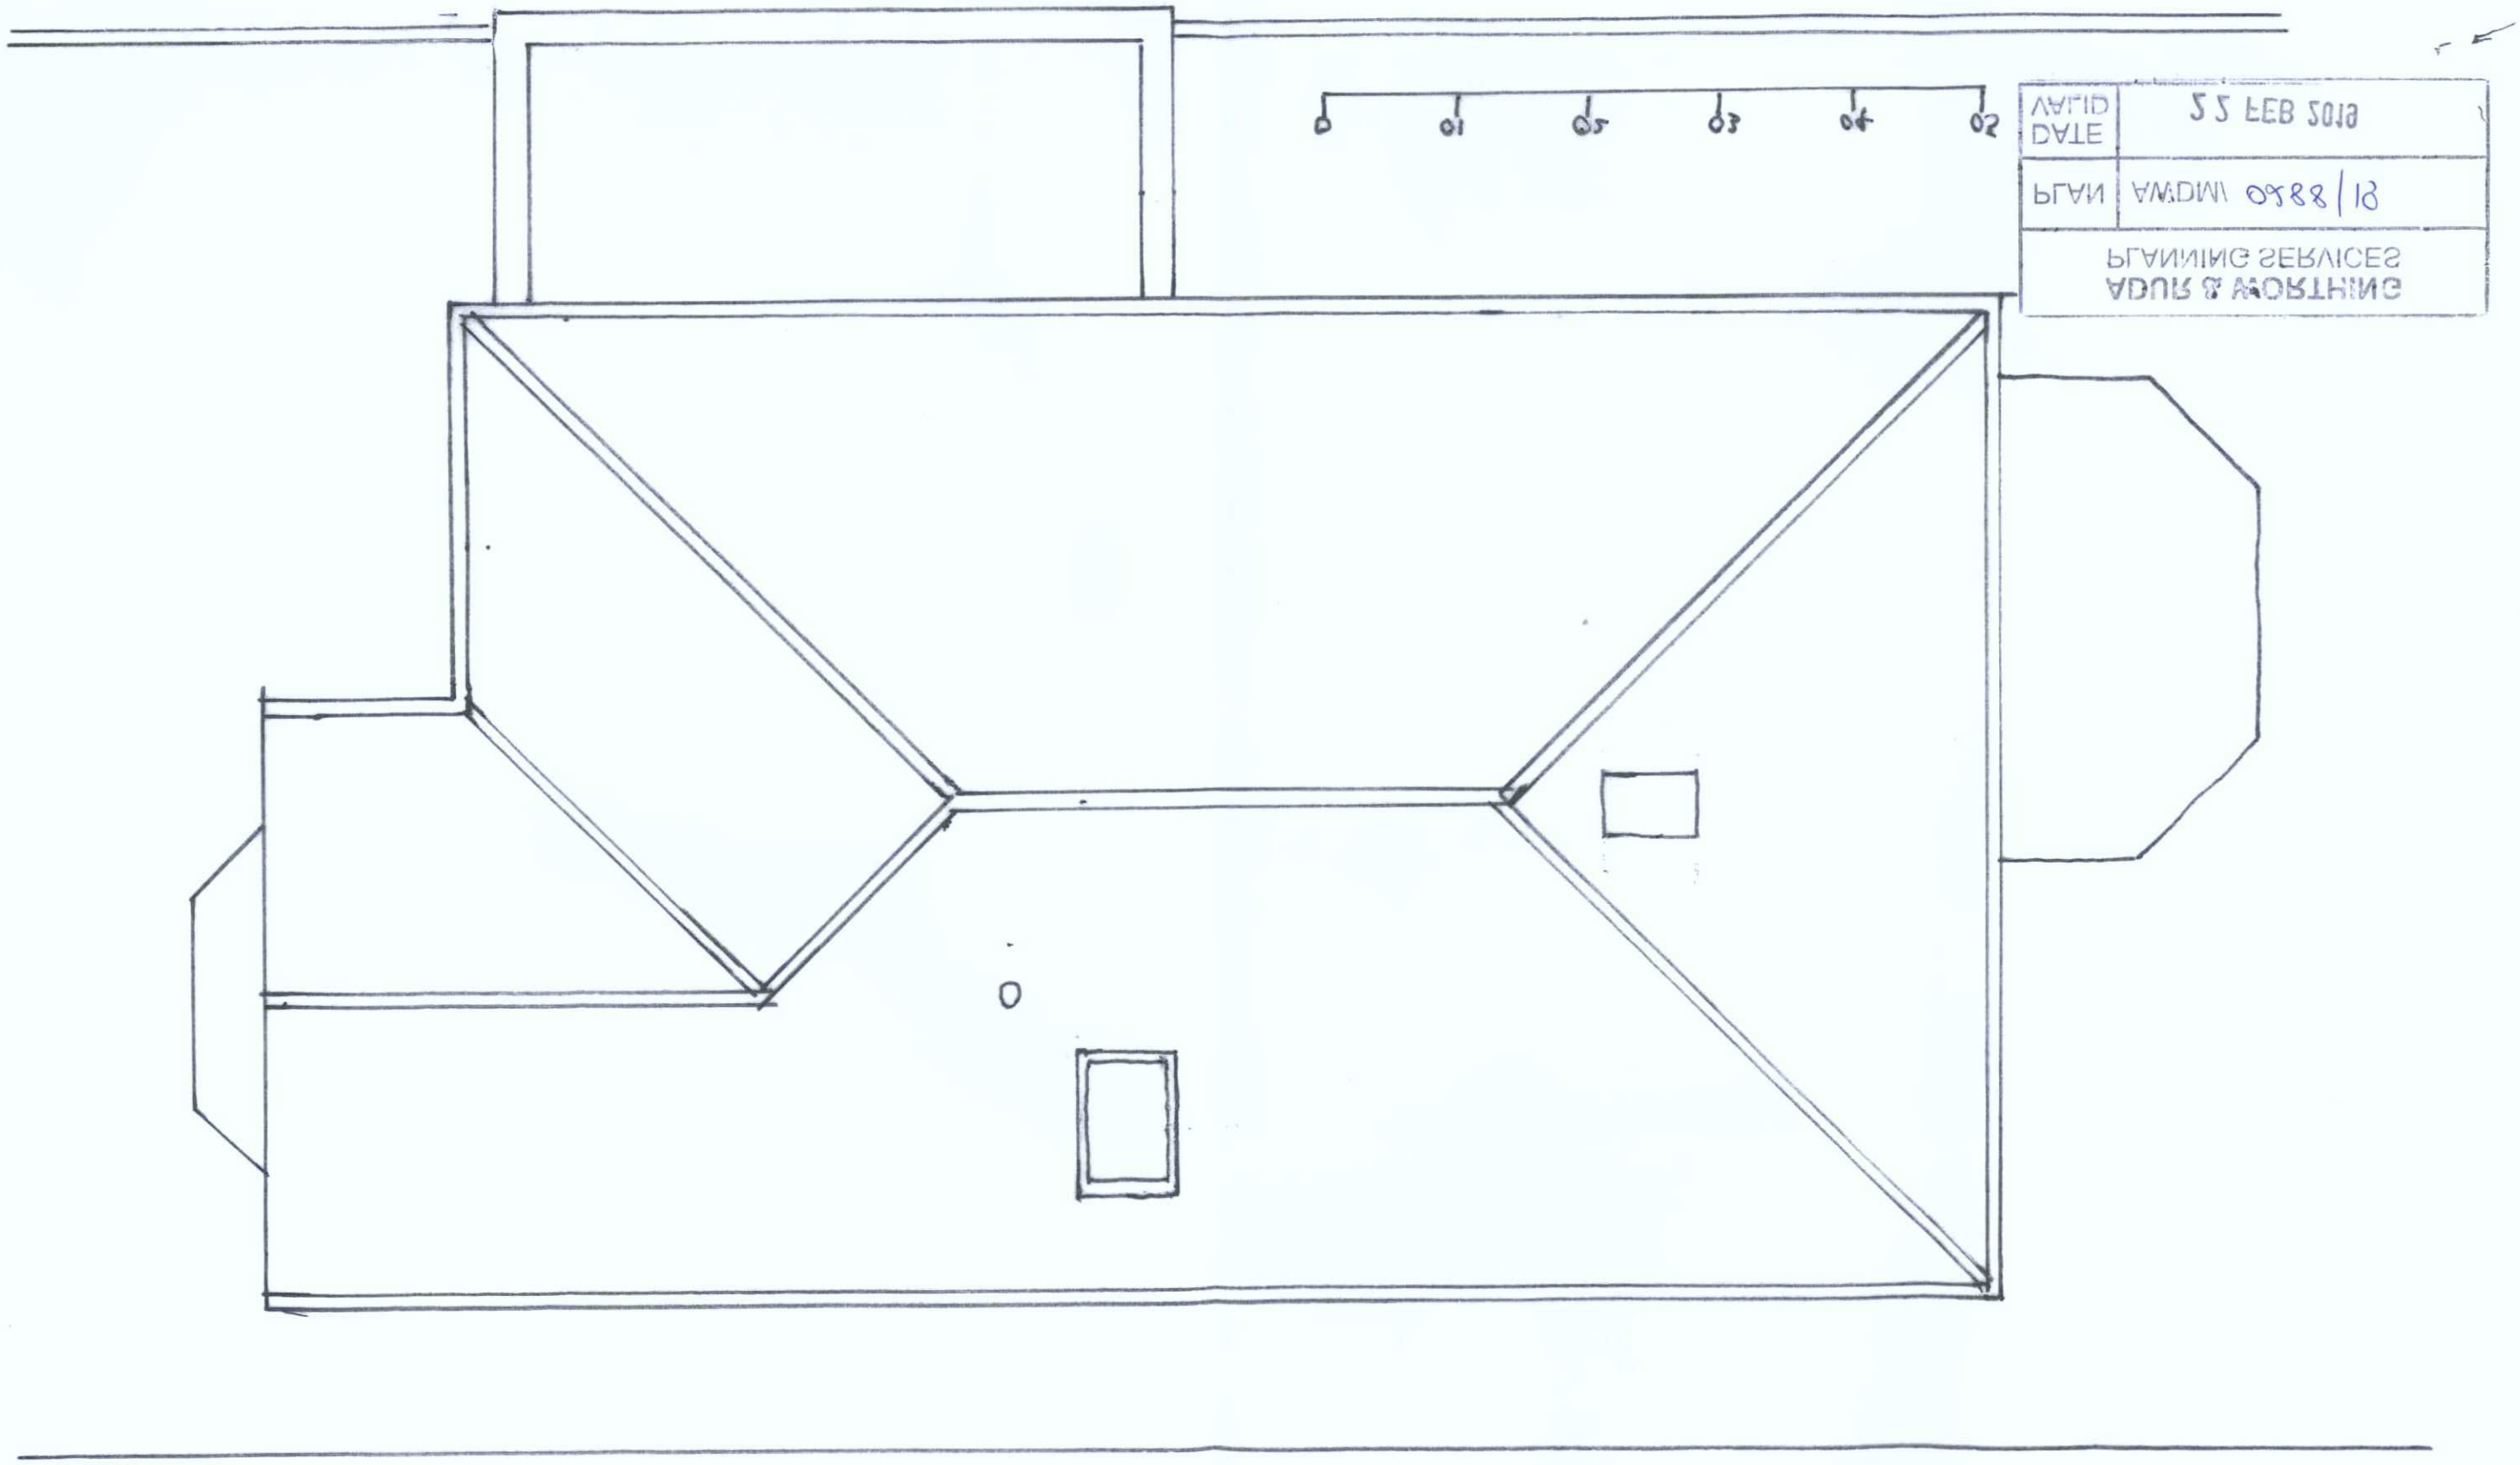

DATE	22 FEB 2019
PLAN	AWDM 0988/19
PLANNING SERVICES ADUR & WORTHING	