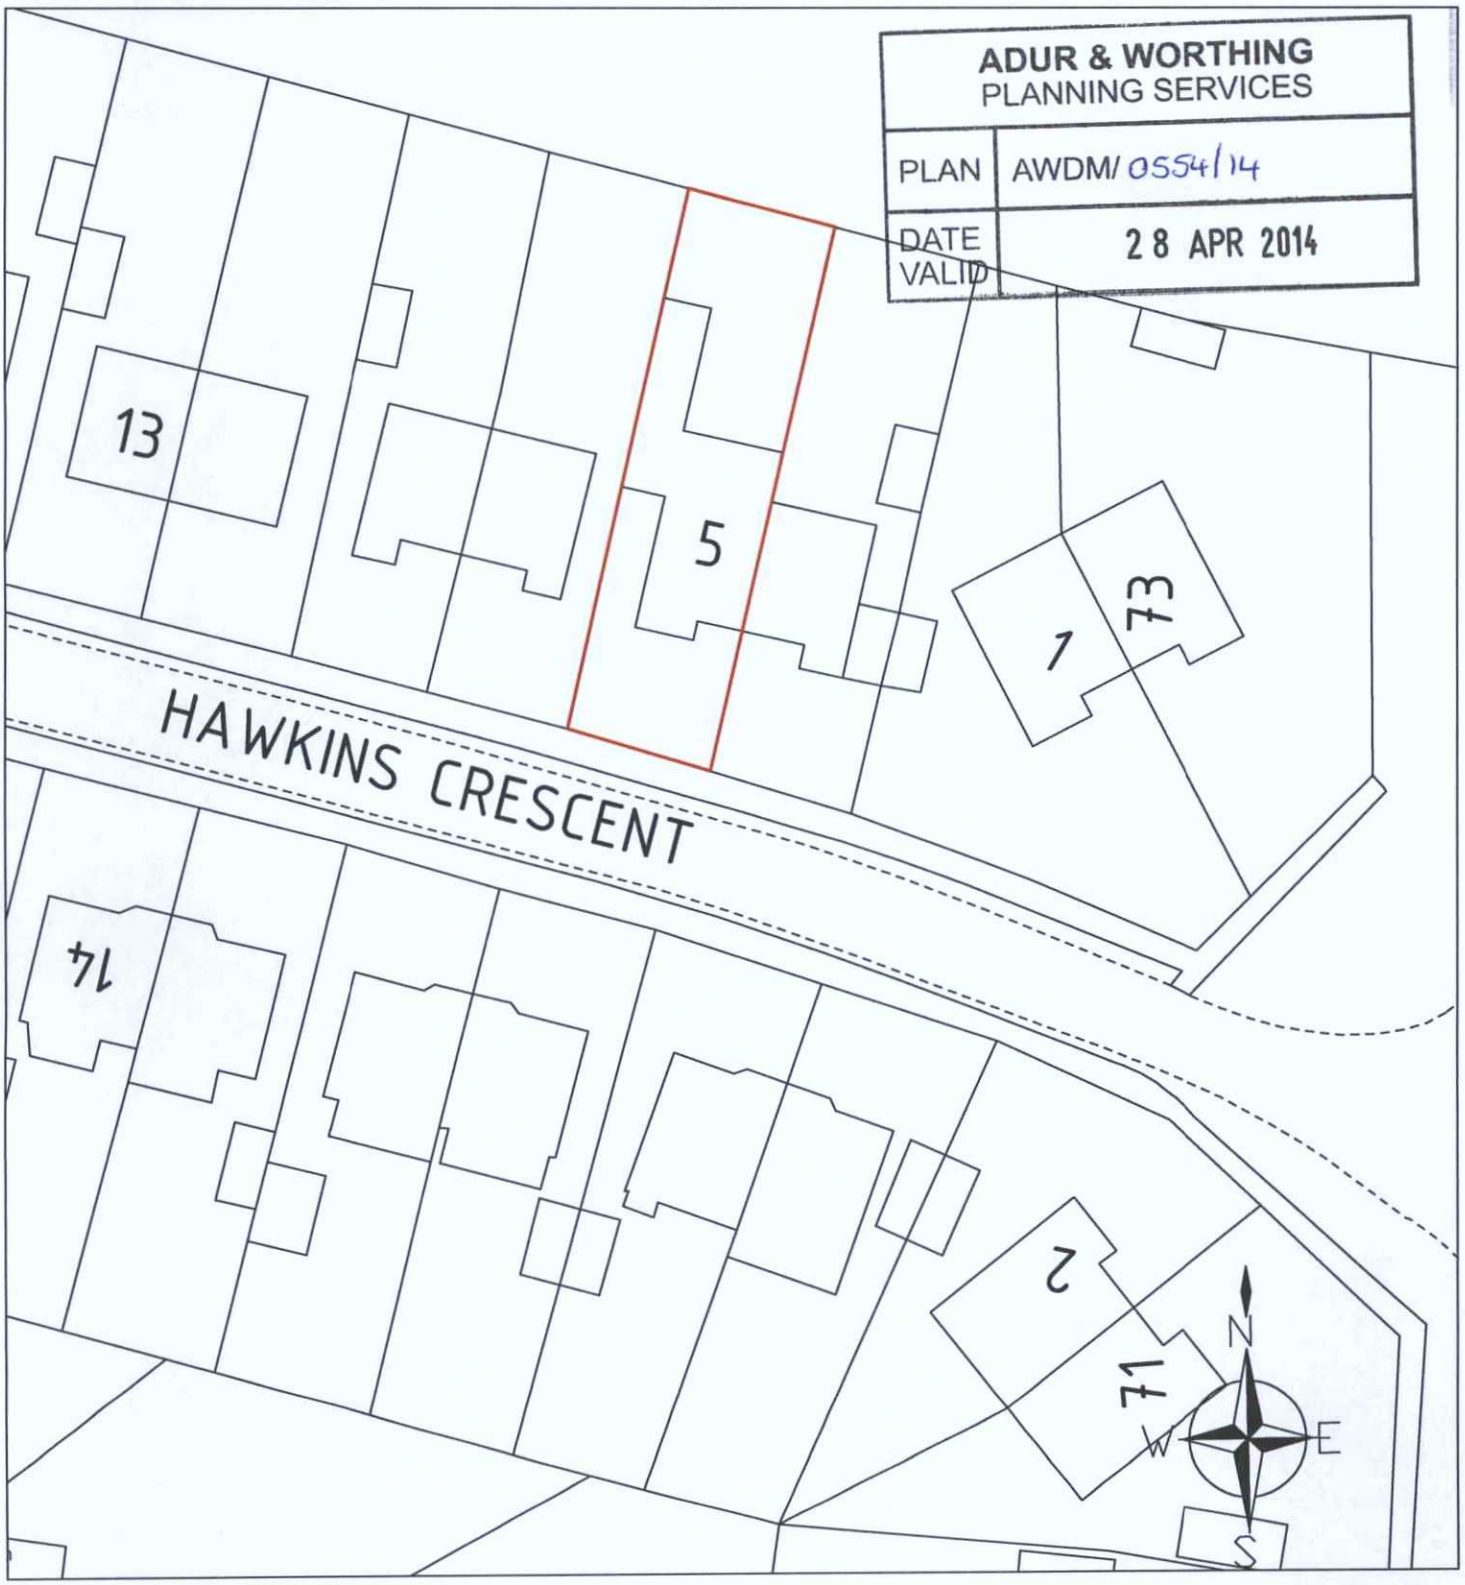


10 20 30 40

:500

BLOCK PLAN

IRESS: 5 HAWKINS CRESCENT
SHOREHAM-BY-SEA

JECT: FRONT DORMER

PB PLANS

pbplans@yahoo.co.uk
Mob: 07966 578180

partner LABC

LE: 1:500 DATE: April 2014 DRAWING No: PBP0112/03 DRAWING SIZE: A4 210x297mm