CLIENT	PROJECT	R.J.REYNOLDS HNC Con. Tech. (Arch)
Mr. I. & Mrs. S. Lovelidge	248 Upper Shoreham Road Shoreham by Sea West Sussex BN43 6BF	Architectural Services 82 GREENACRES SHOREHAM BY SEA WEST SUSSEX BN43 5XL Telephone: 01273 462889 Fax: 01273 441992
DRAWING Existing & Proposed Floor and Roof Plans	Proposed Rooms in the roof and rear extensions	

drawing	1697/P2	scale	1:100	date	May. 2010	Revisions	A

Rev' A. June 2010. Ground floor plan revised at clients request. RJR

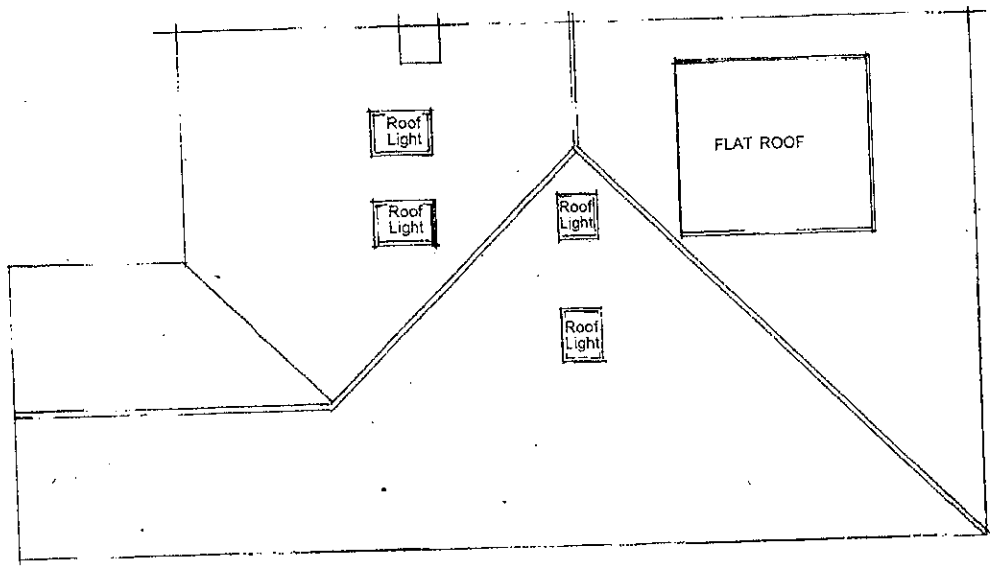

PROPOSED ROOF PLAN

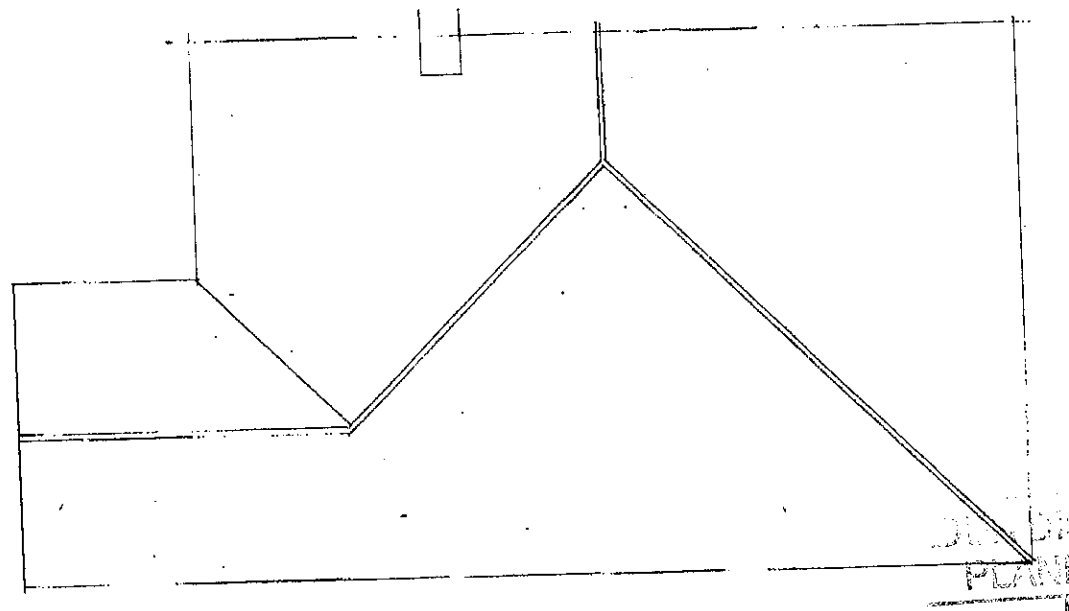

EXISTING ROOF PLAN

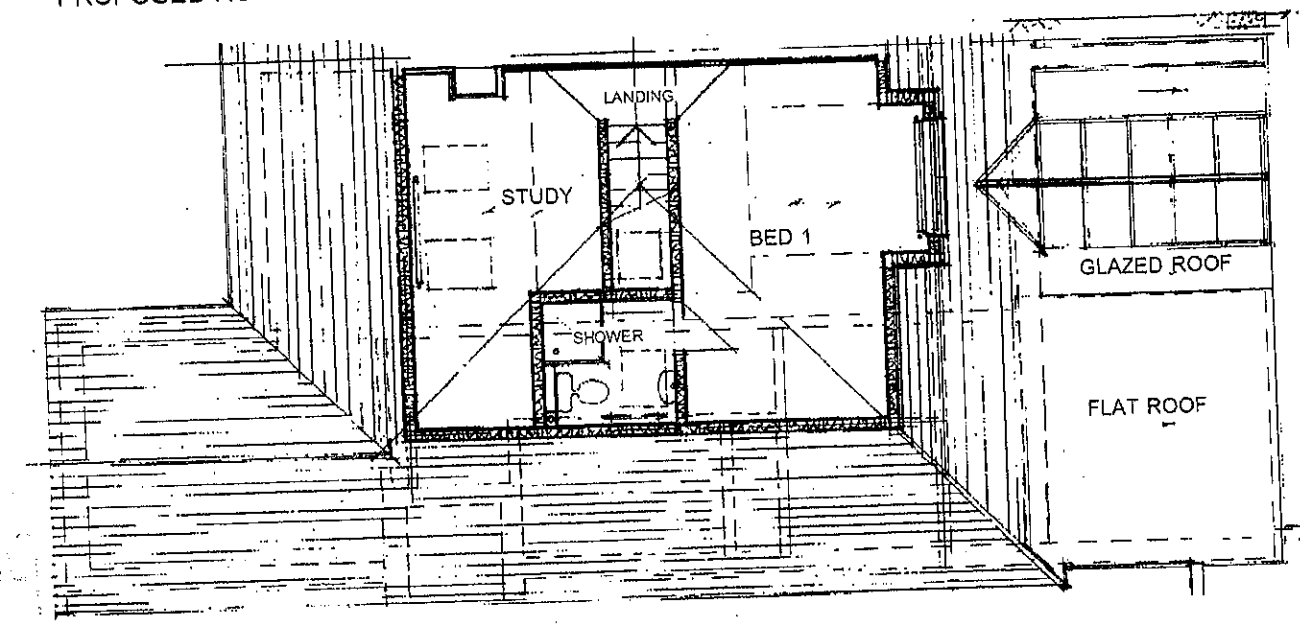

PROPOSED ROOMS IN ROOF

PLANNING DIV
PLAN No. Arc/020310
DATE 14 JUN 2010

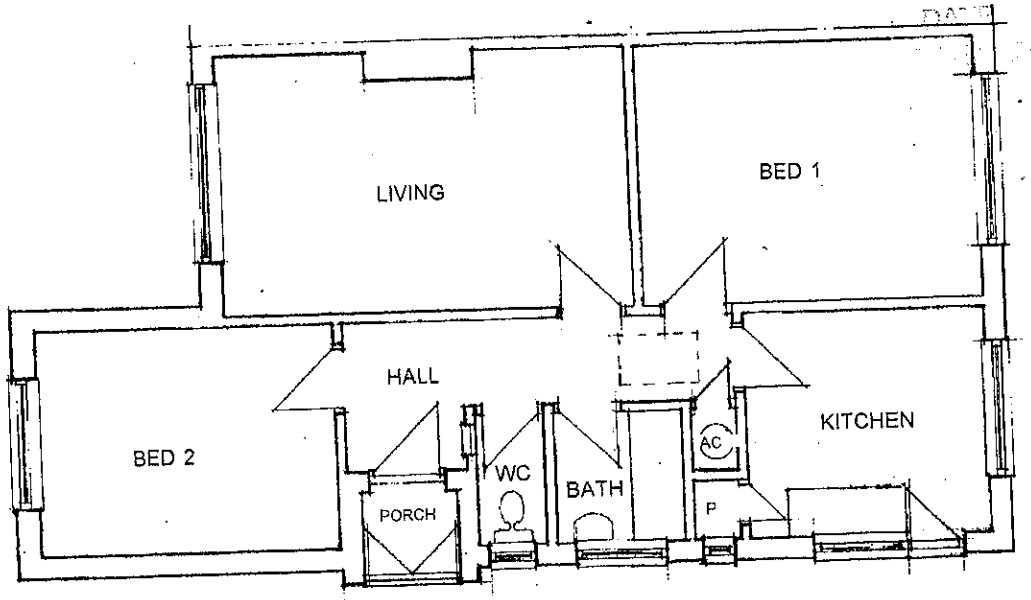

EXISTING GROUND FLOOR PLAN

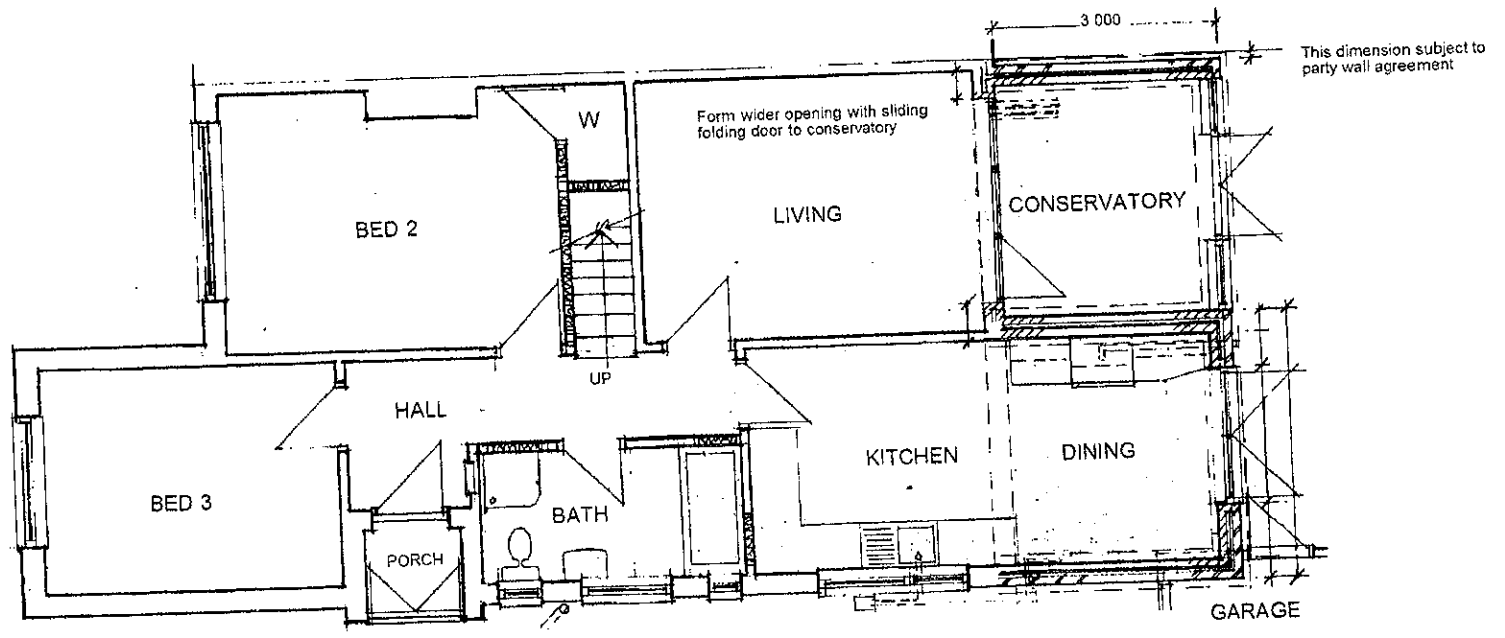

PROPOSED GROUND FLOOR PLAN

-1 0 1 2 3 4 5 6 7 8 9 10

Scale bar. metres at 1: 100 at A 3 reproduction

THIS IS AN A3 DRAWING AS SUBMITTED