

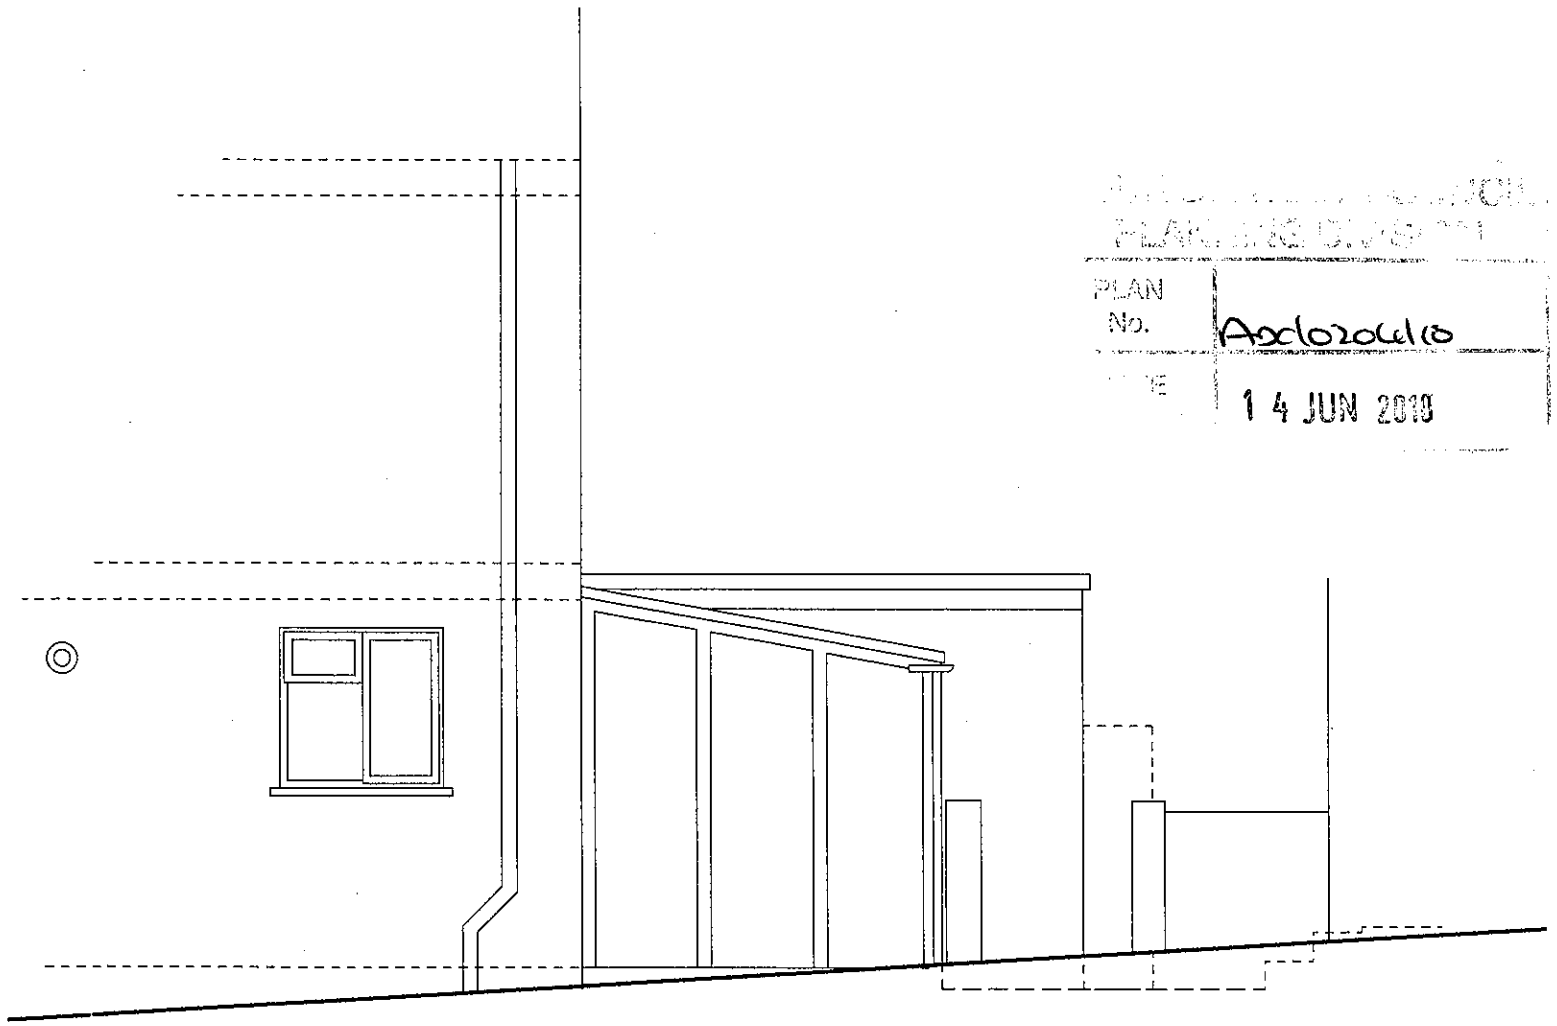

PLAN No. Adc020410
DATE 14 JUN 2010

1 / A3 **EXISTING NORTH ELEVATION**
Scale: 1:50

2 / A3 **EXISTING EAST ELEVATION**
Scale: 1:50

0 1 2 3 4 5
Scale in Metres

SCALE 1:50 @ A3

This drawing is the property of BAKER ASSOCIATES and must not be copied or reproduced in any way in whole or in part without the express permission of BAKER ASSOCIATES in writing.
Copyright BAKER ASSOCIATES

Existing Elevations
34 Adur Avenue
Shoreham
BN43 5NL

BAKER ASSOCIATES
87 High Street, Steyning, West Sussex, BN44 3RE
Tel: 01903 814006 Fax: 01903 816844

| SCALE 1:50 | DRG. No | REV |
|---|---|---|
| DATE 24/5/10 | 10.747.2 | |