


REAR OR GARDEN ELEVATION (NORTH)

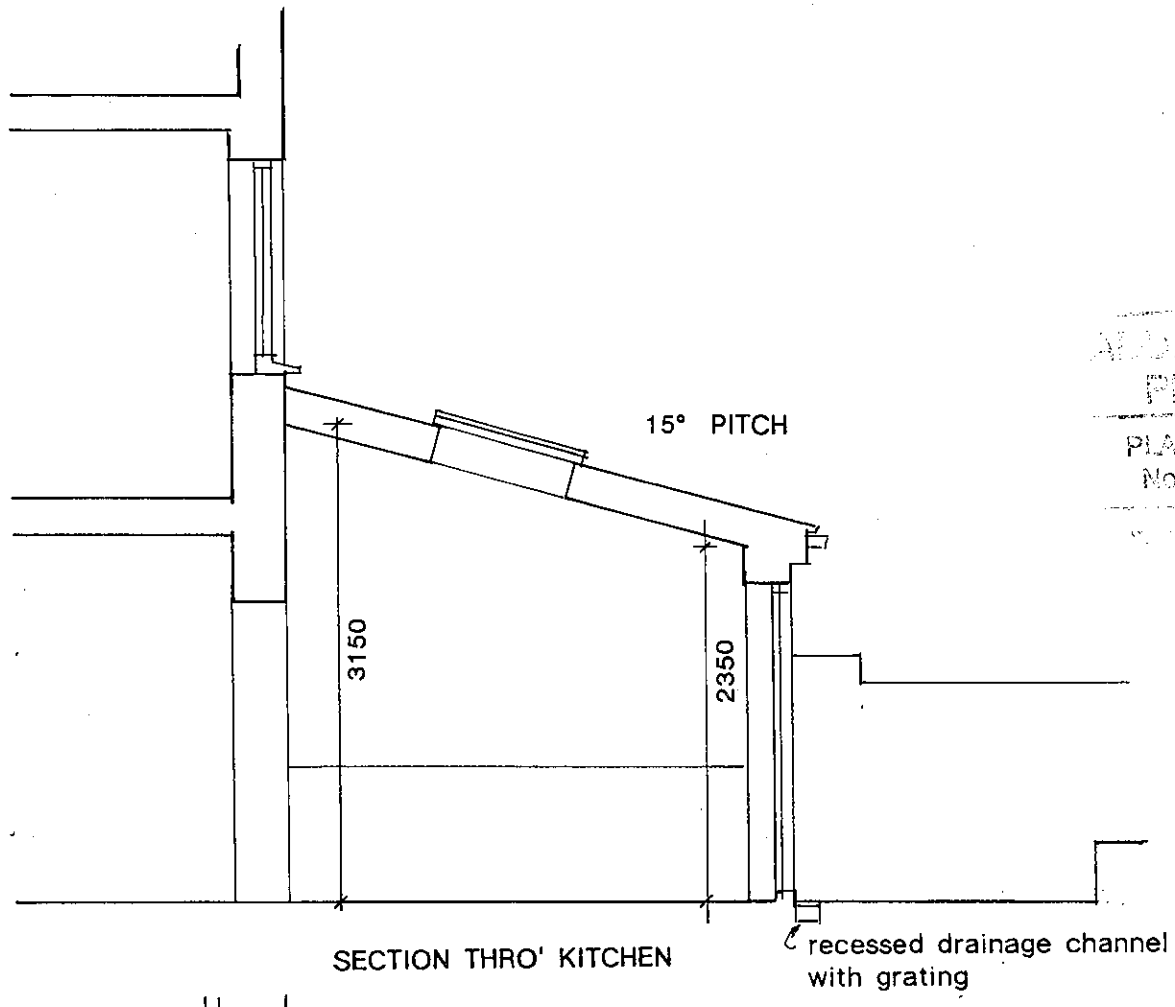


SECTION THRO' KITCHEN

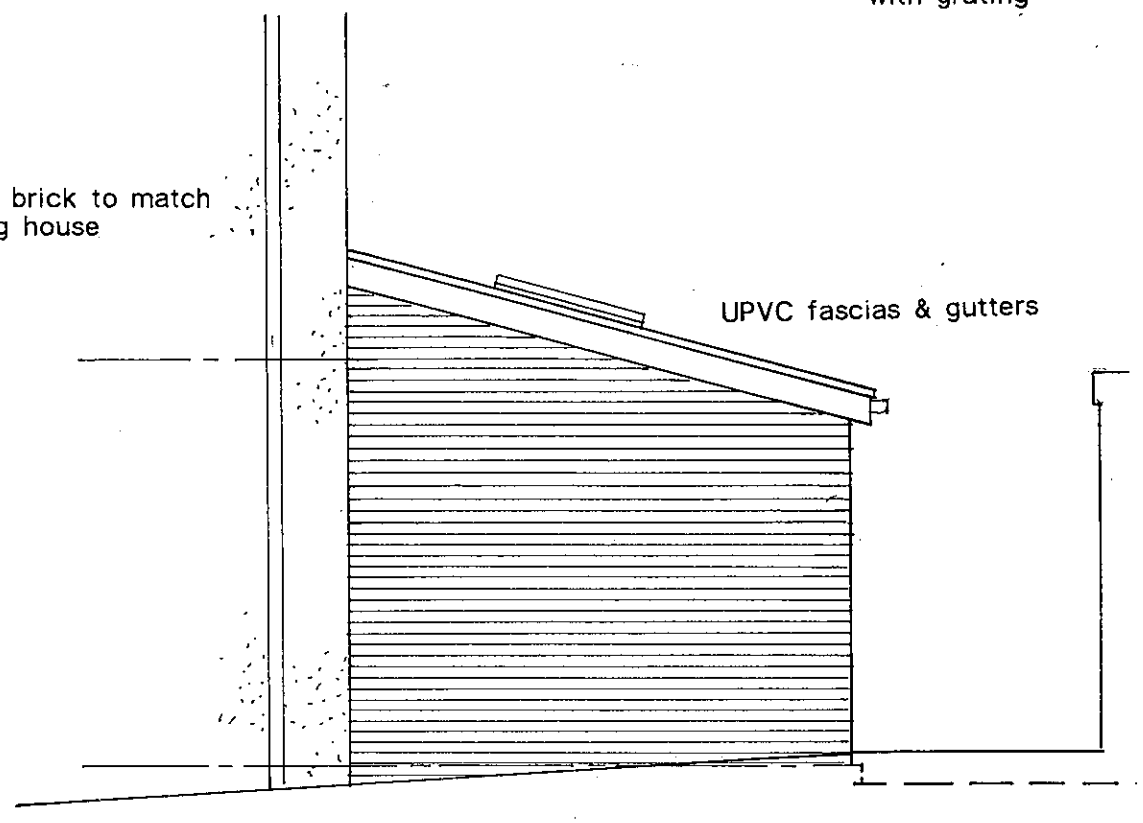


SIDE ELEVATION (EAST)

PLANNING DIV.
PLAN No. Ad020410
14 JUN 2010

SCALE 1:50 @ A3

This drawing is the property of BAKER ASSOCIATES and must not be copied or reproduced in any way in whole or in part without the express permission of BAKER ASSOCIATES in writing.

Copyright BAKER ASSOCIATES

PROPOSED EXTENSION
34 ADUR AVENUE
SHOREHAM BY SEA
WEST SUSSEX BN43.5NL
ELEVATIONS

BAKER ASSOCIATES
87 High Street, Steyning, West Sussex, BN44 3RE
Tel: 01903 814006 Fax: 01903 816844

| SCALE 1:50 | DRG. No | REV |
|---|---|---|
| DATE 8/6/10 | 10.747.6 | |