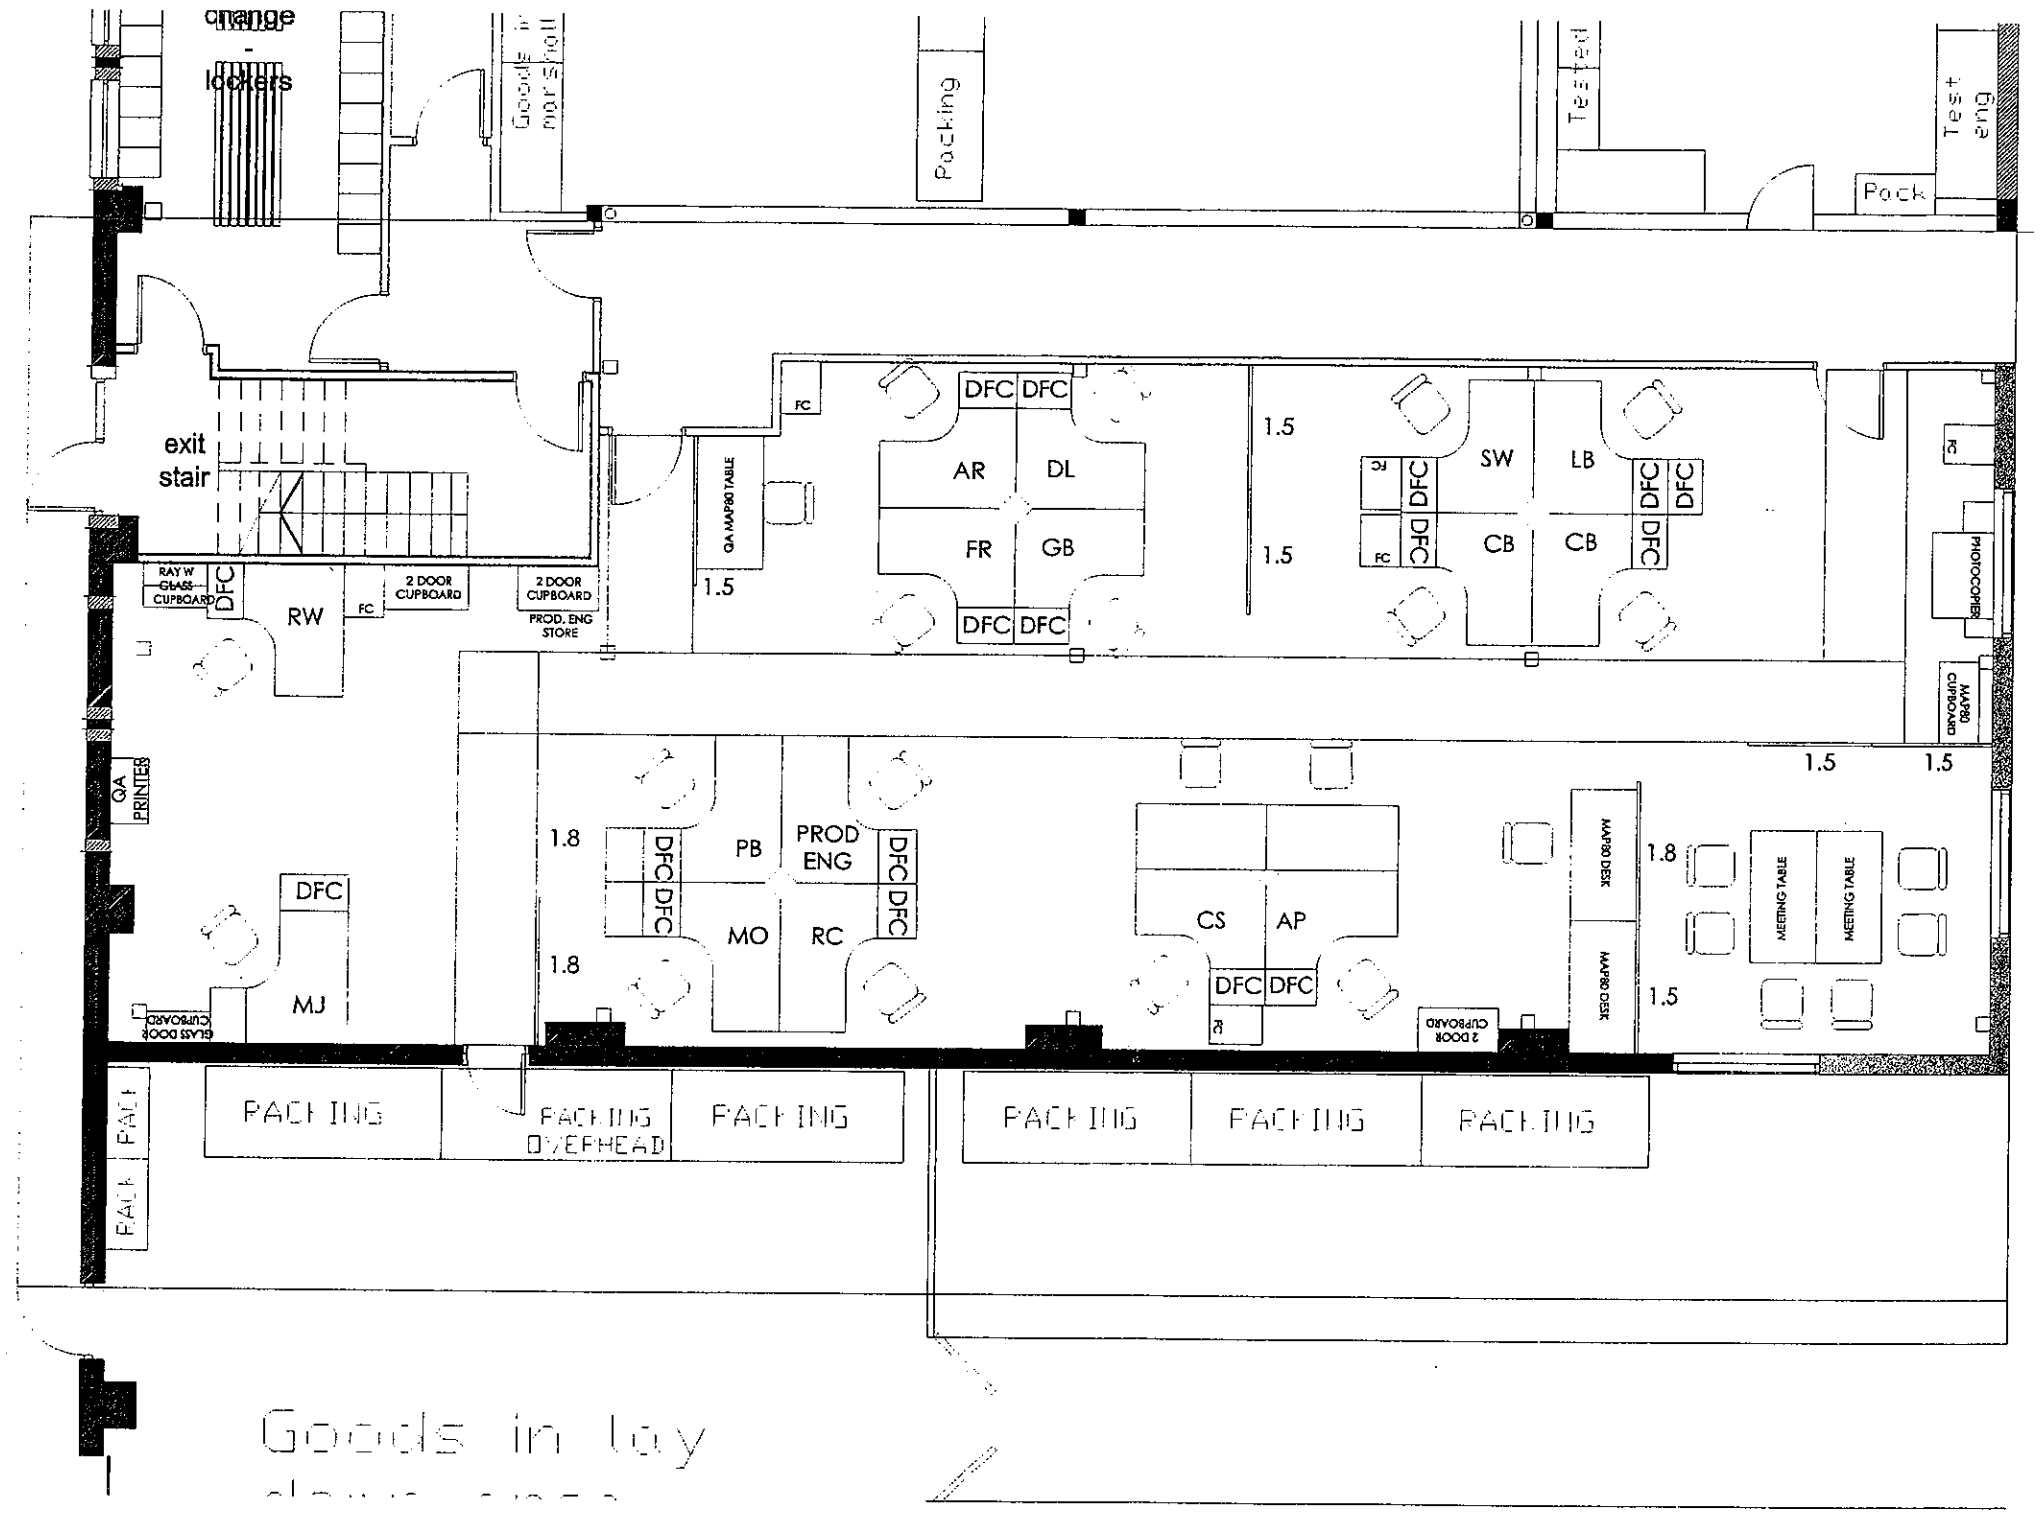

Ardo19910

14 JUN 2010

0 2.0m 3.0m 4.0m 6.0m 10.0m

JOB TITLE: Eschmann House, Peter Road

Existing Ground Floor Plan 1:100 @ A3

JOB NO: 10029 SKETCH NO: 04

DRG BY: MWP CHK'D BY: ..... DATE: May 10