Ad6199/10
14 JUN 2010

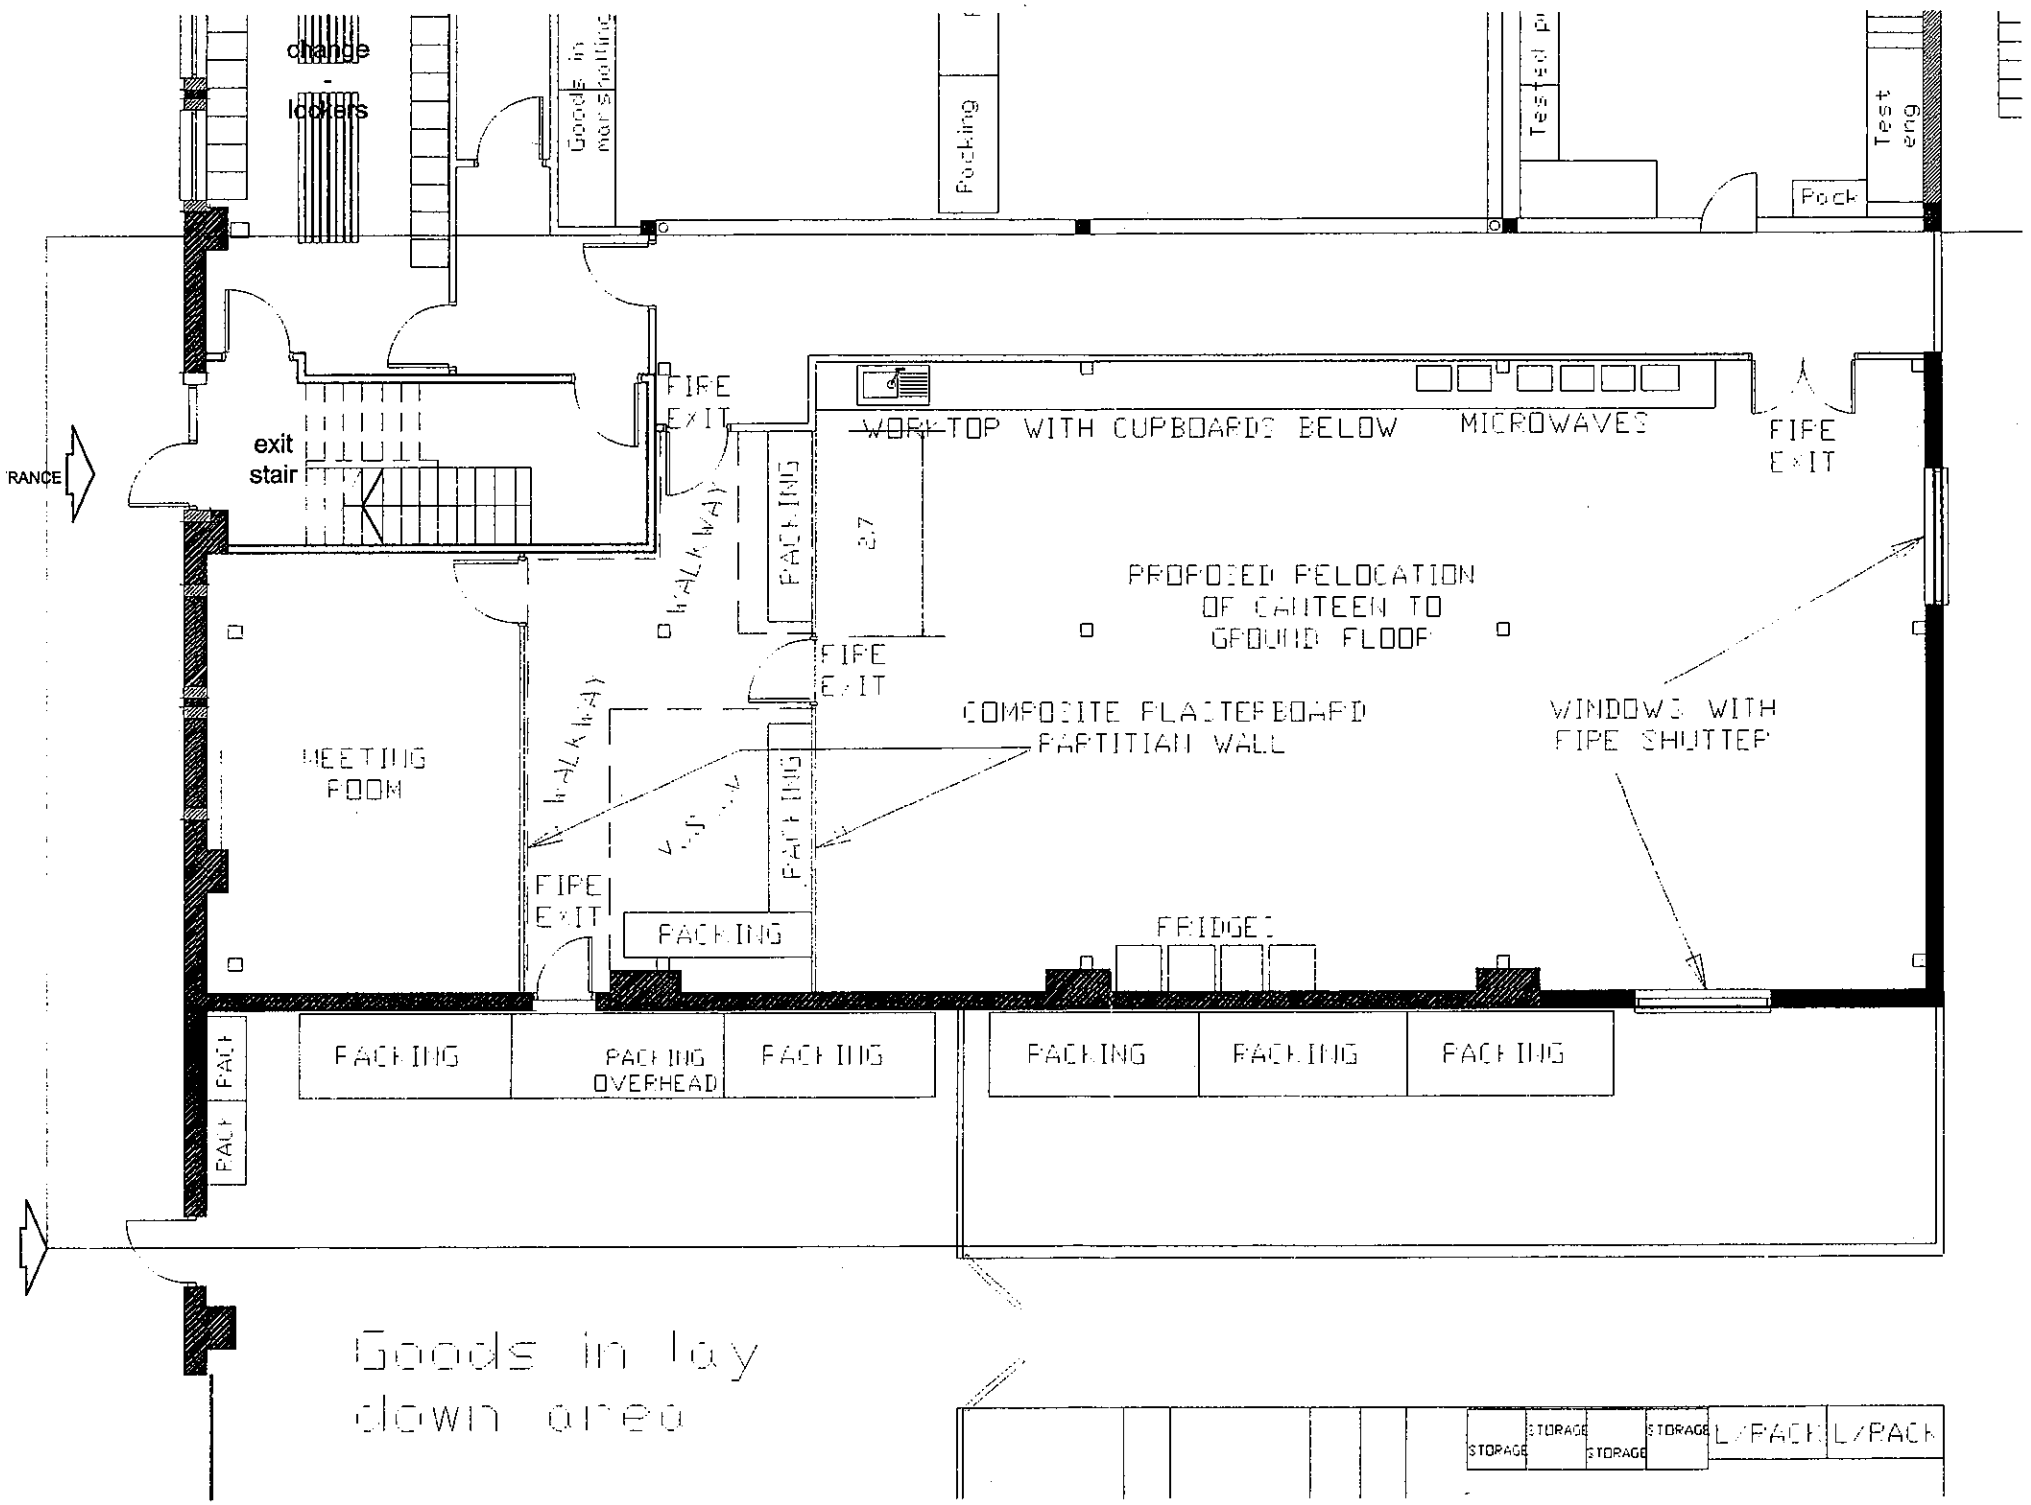



JOB TITLE: Eschman House, Peter Road
Proposed Ground Floor Plan 1:100 @ A3
JOB NO: 10029 SKETCH NO: 05
DRG BY: MWP CHK'D BY: DATE: May '10