Approved
14 JUN 2010

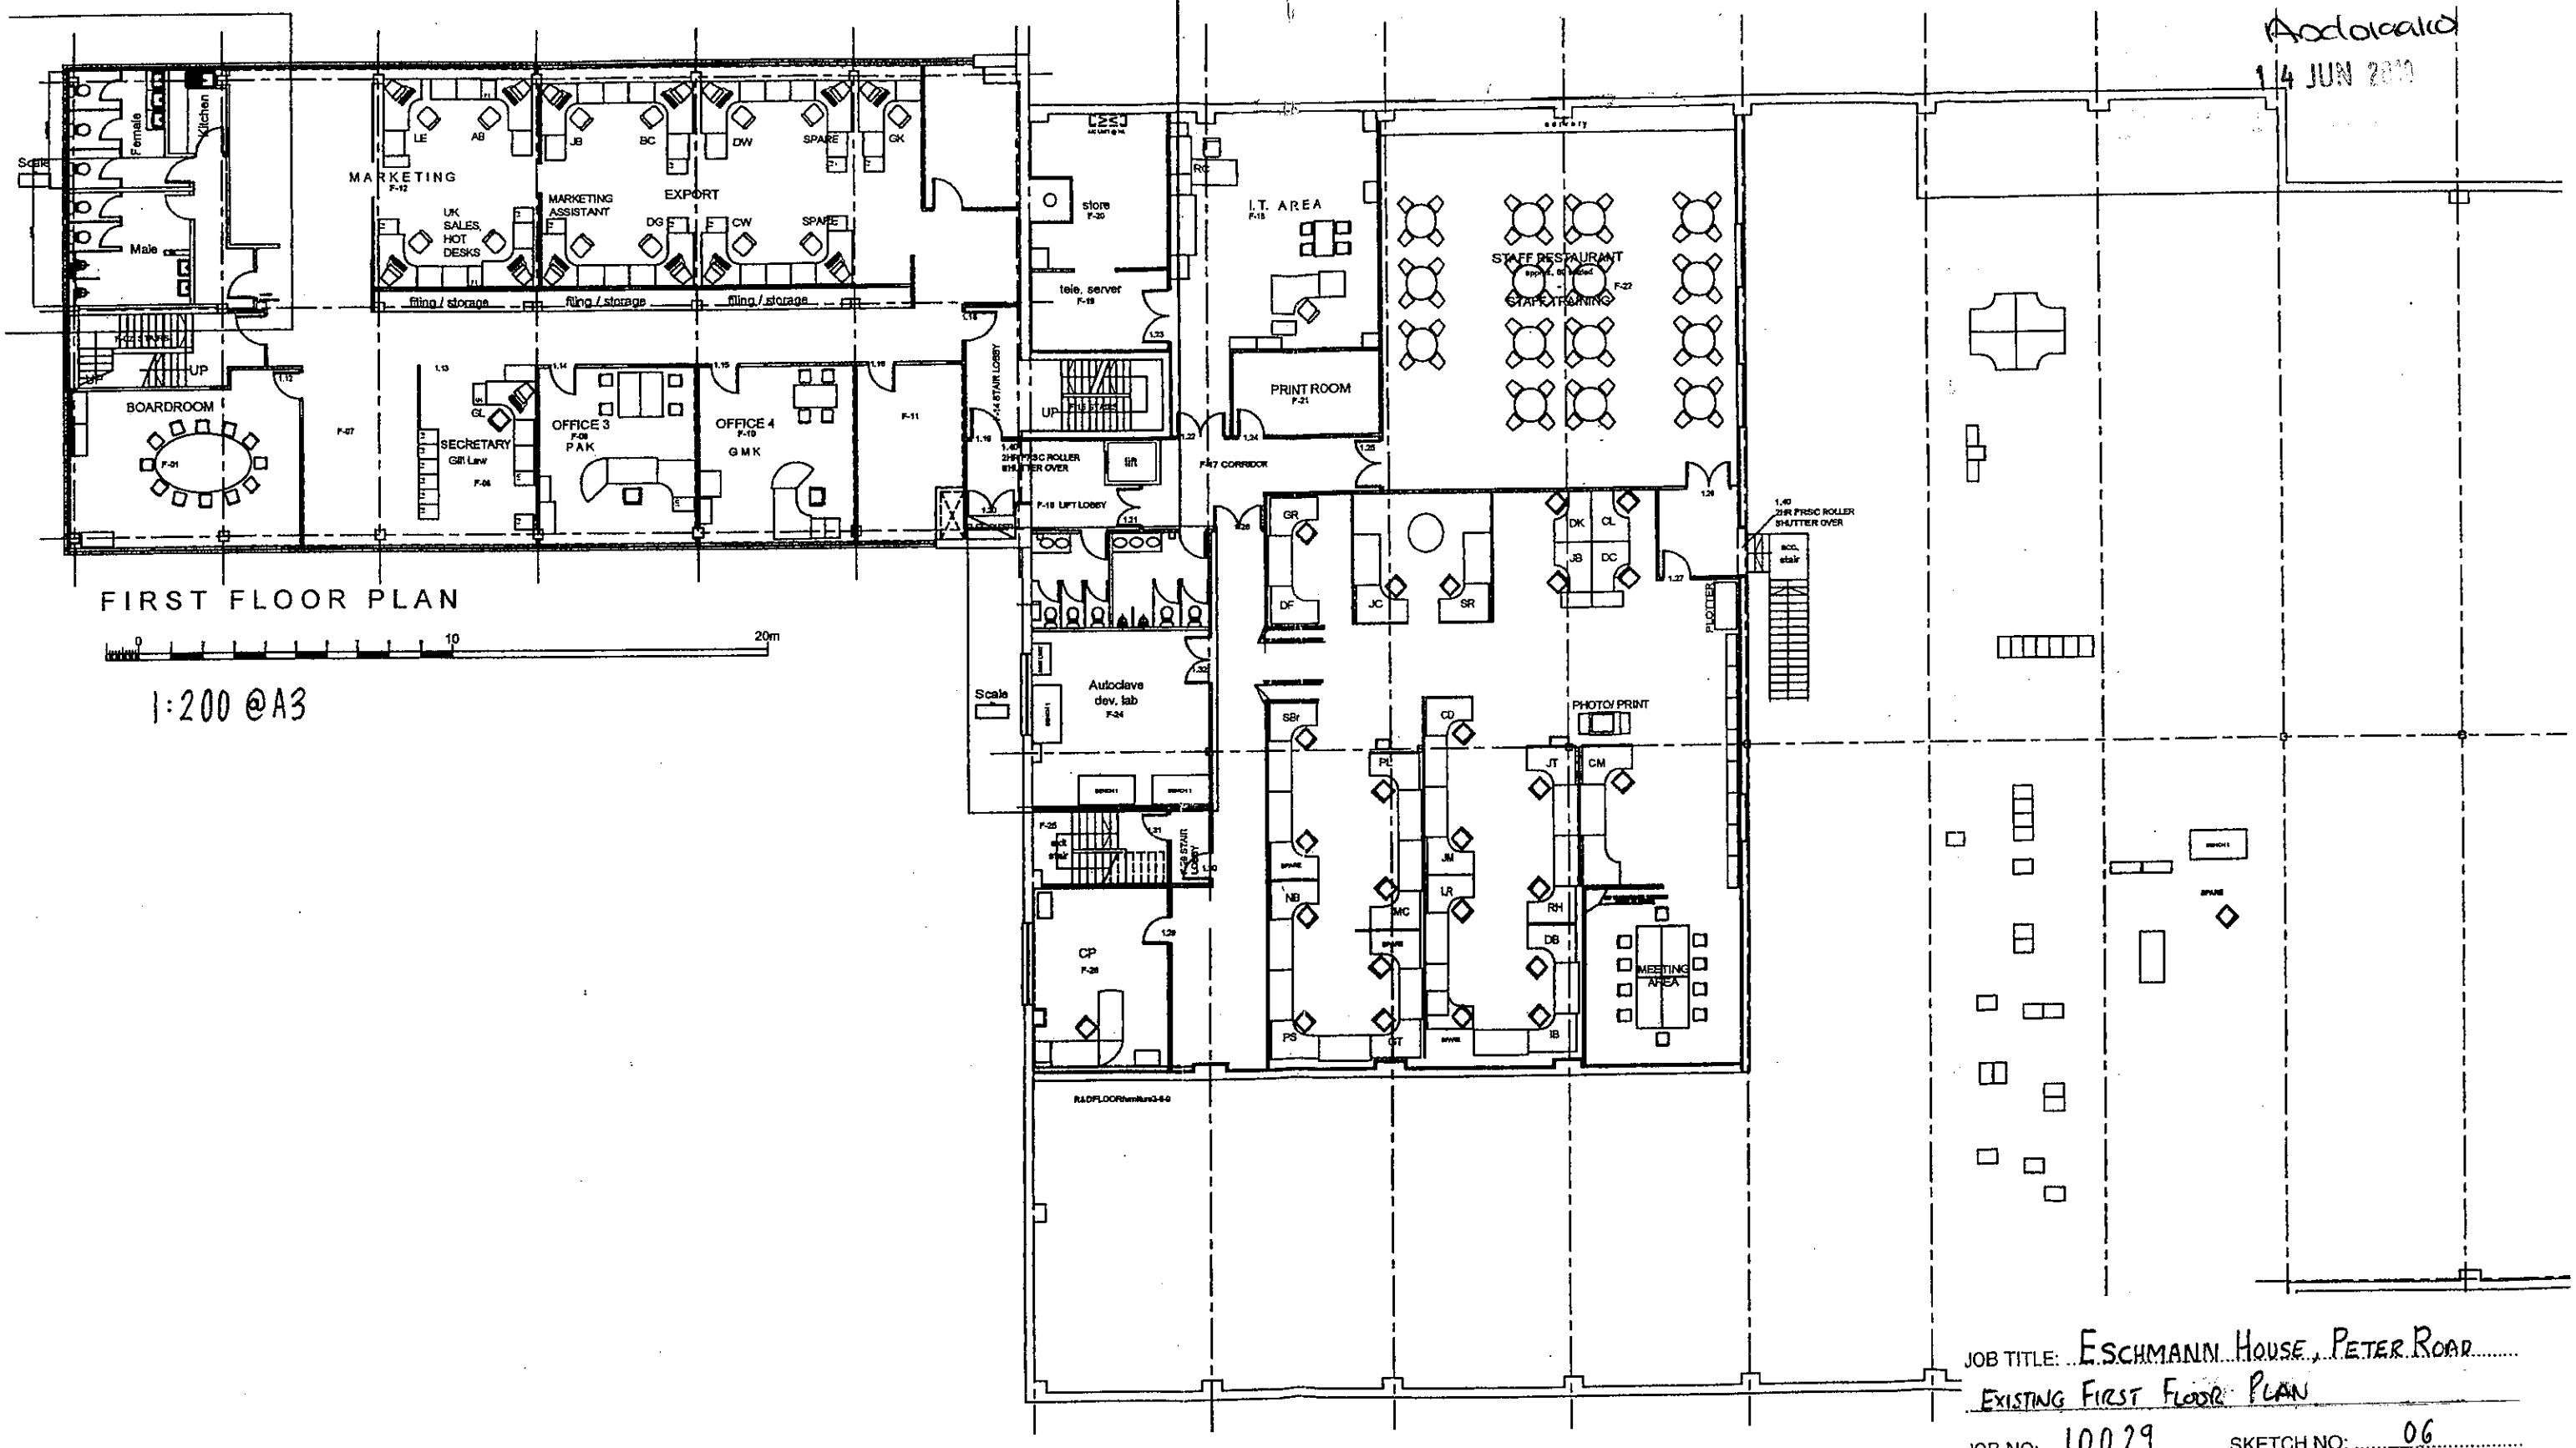

FIRST FLOOR PLAN

0 10 20m

1:200 @A3

JOB TITLE: ESCHMANN HOUSE, PETER ROAD
EXISTING FIRST FLOOR PLAN

JOB NO: 10029 SKETCH NO: 06

DRG BY: MWP CHK'D BY: DATE: May '10