SCALE 1:100

N

3 of 7
REVISED

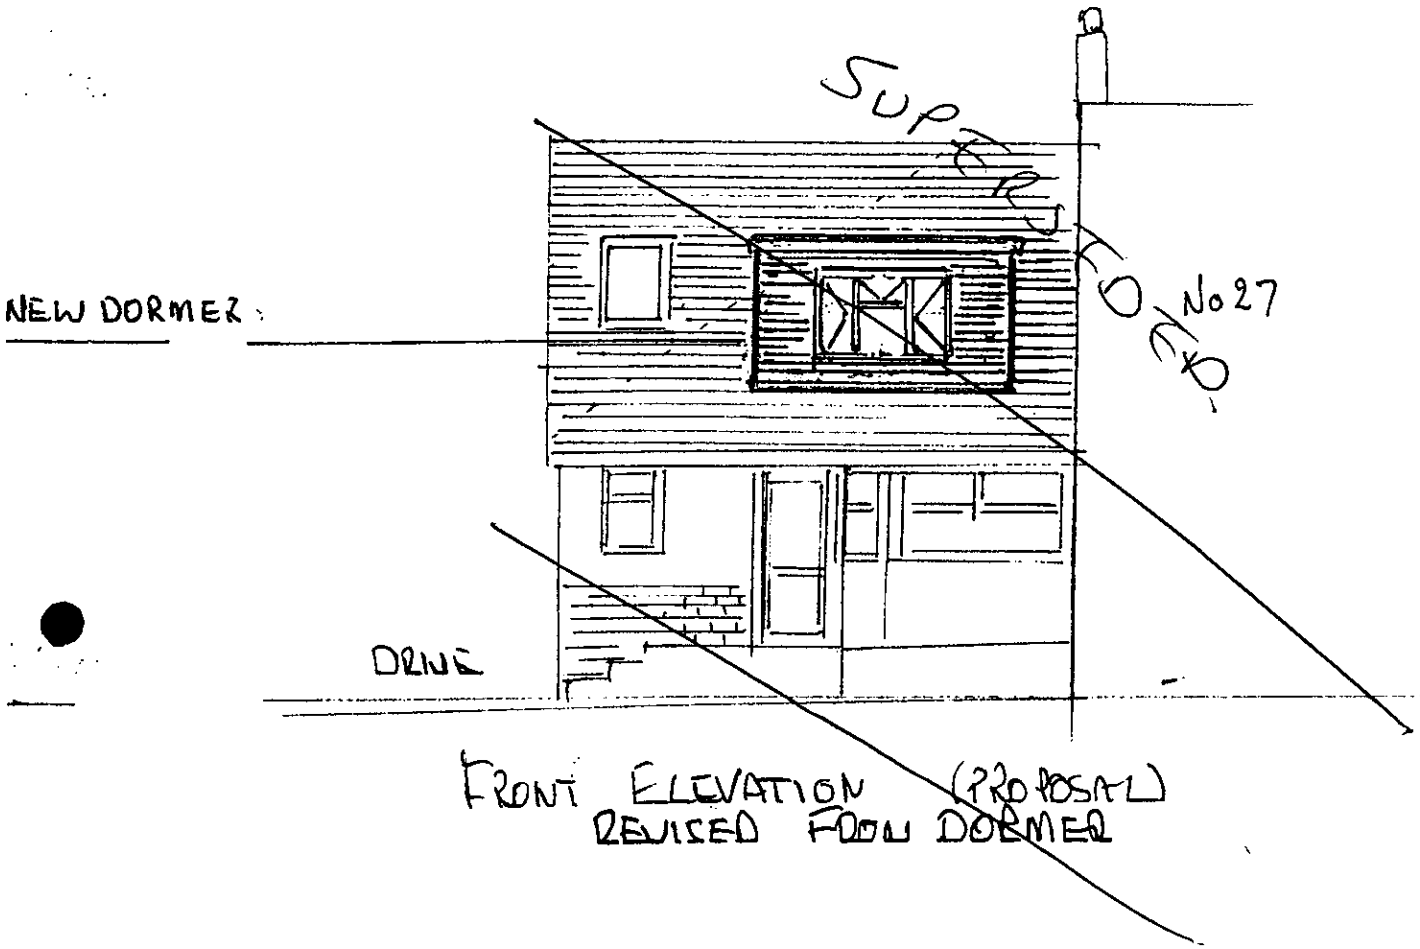

FRONT ELEVATION (PROPOSAL)
REVISED FLOOR DORMER

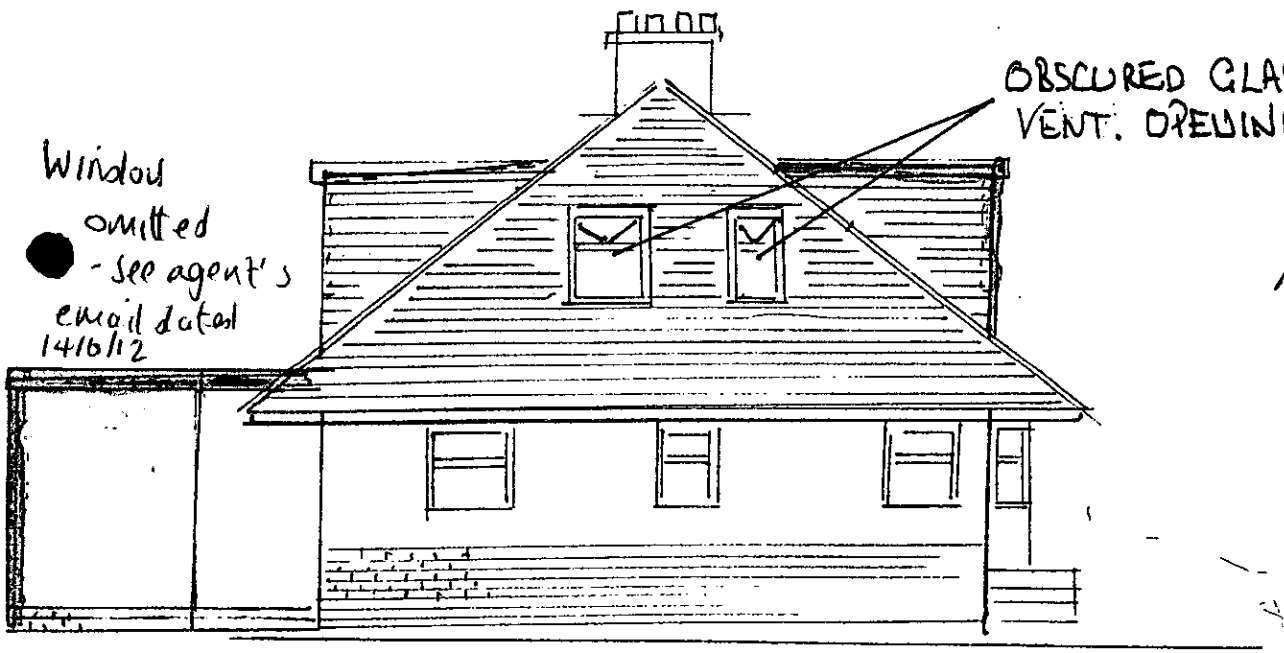

SIDE ELEVATION (PROPOSAL)
REV A.

ADUR & WORTHING PLANNING SERVICES
PLAN AWDM/ 0516/12
DATE received 08 MAY 2012 14/06/2012

MR. A. FOSTER
25. NEW RARN ROAD
SHOREHAM-BY-SEA
WEST SUSSEX
BN43 6HN