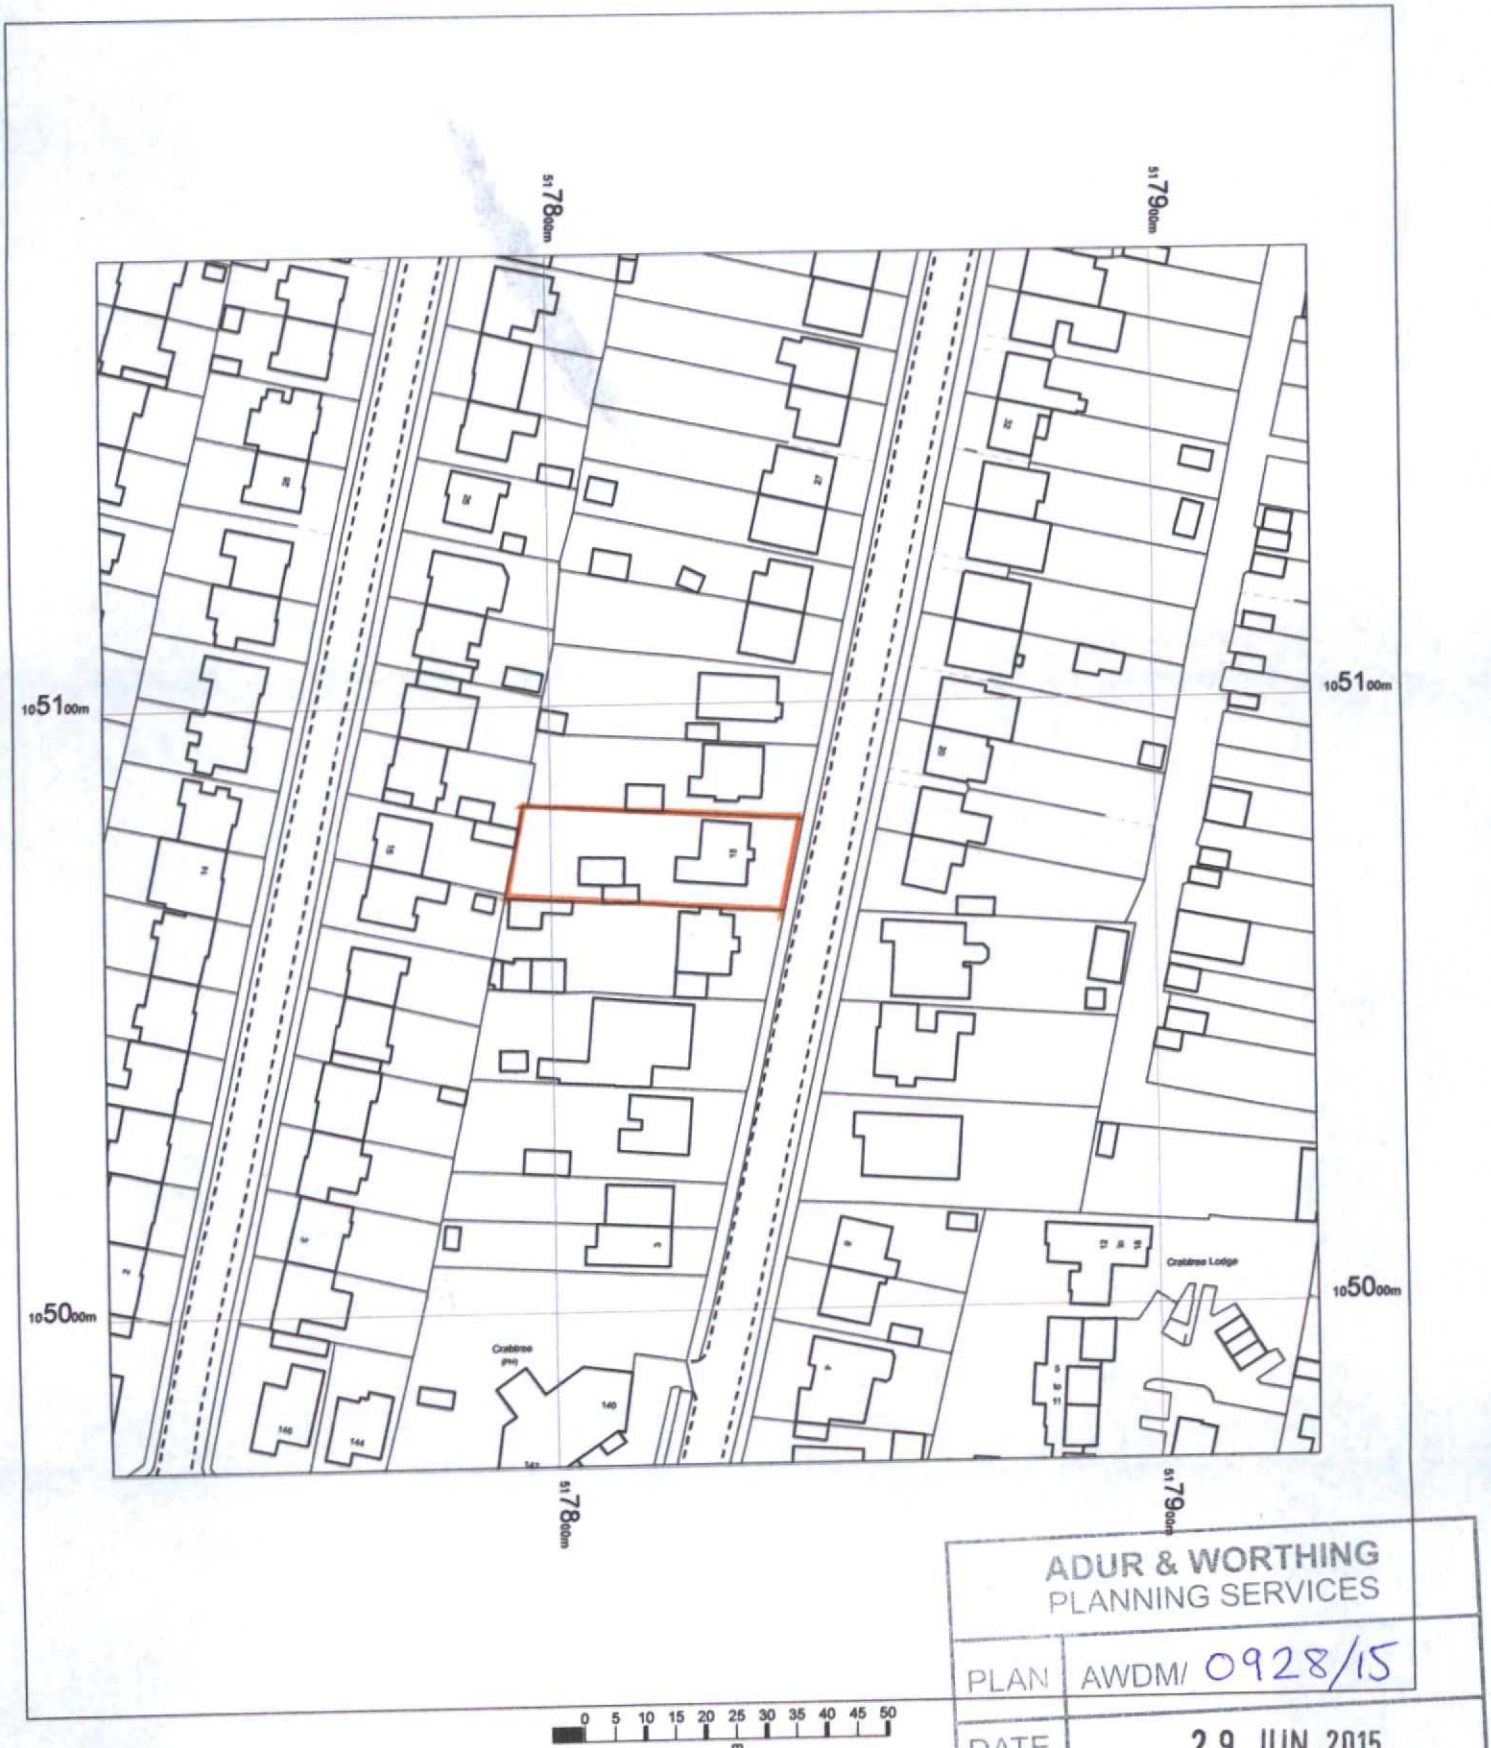

ADUR & WORTHING
PLANNING SERVICES

PLAN	AWDM/ 0928/15
DATE VALID	29 JUN 2015

N

15 Pratton Avenue, Lancing,
West Sussex, BN15 9NU

OS MasterMap 1250/2500/10000 scale
25 June 2015, ID: CM-00441497
www.centremapslive.co.uk

1:1250 scale print at A4, Centre: 517826 E, 105074 N

©Crown Copyright Ordnance Survey. Licence no. 100019980

Mapping sourced from Ordnance Survey

CENTRE MAPS LIVE.
FOR A BETTER POINT OF VIEW