
170 Brighton Road BN15 8LL

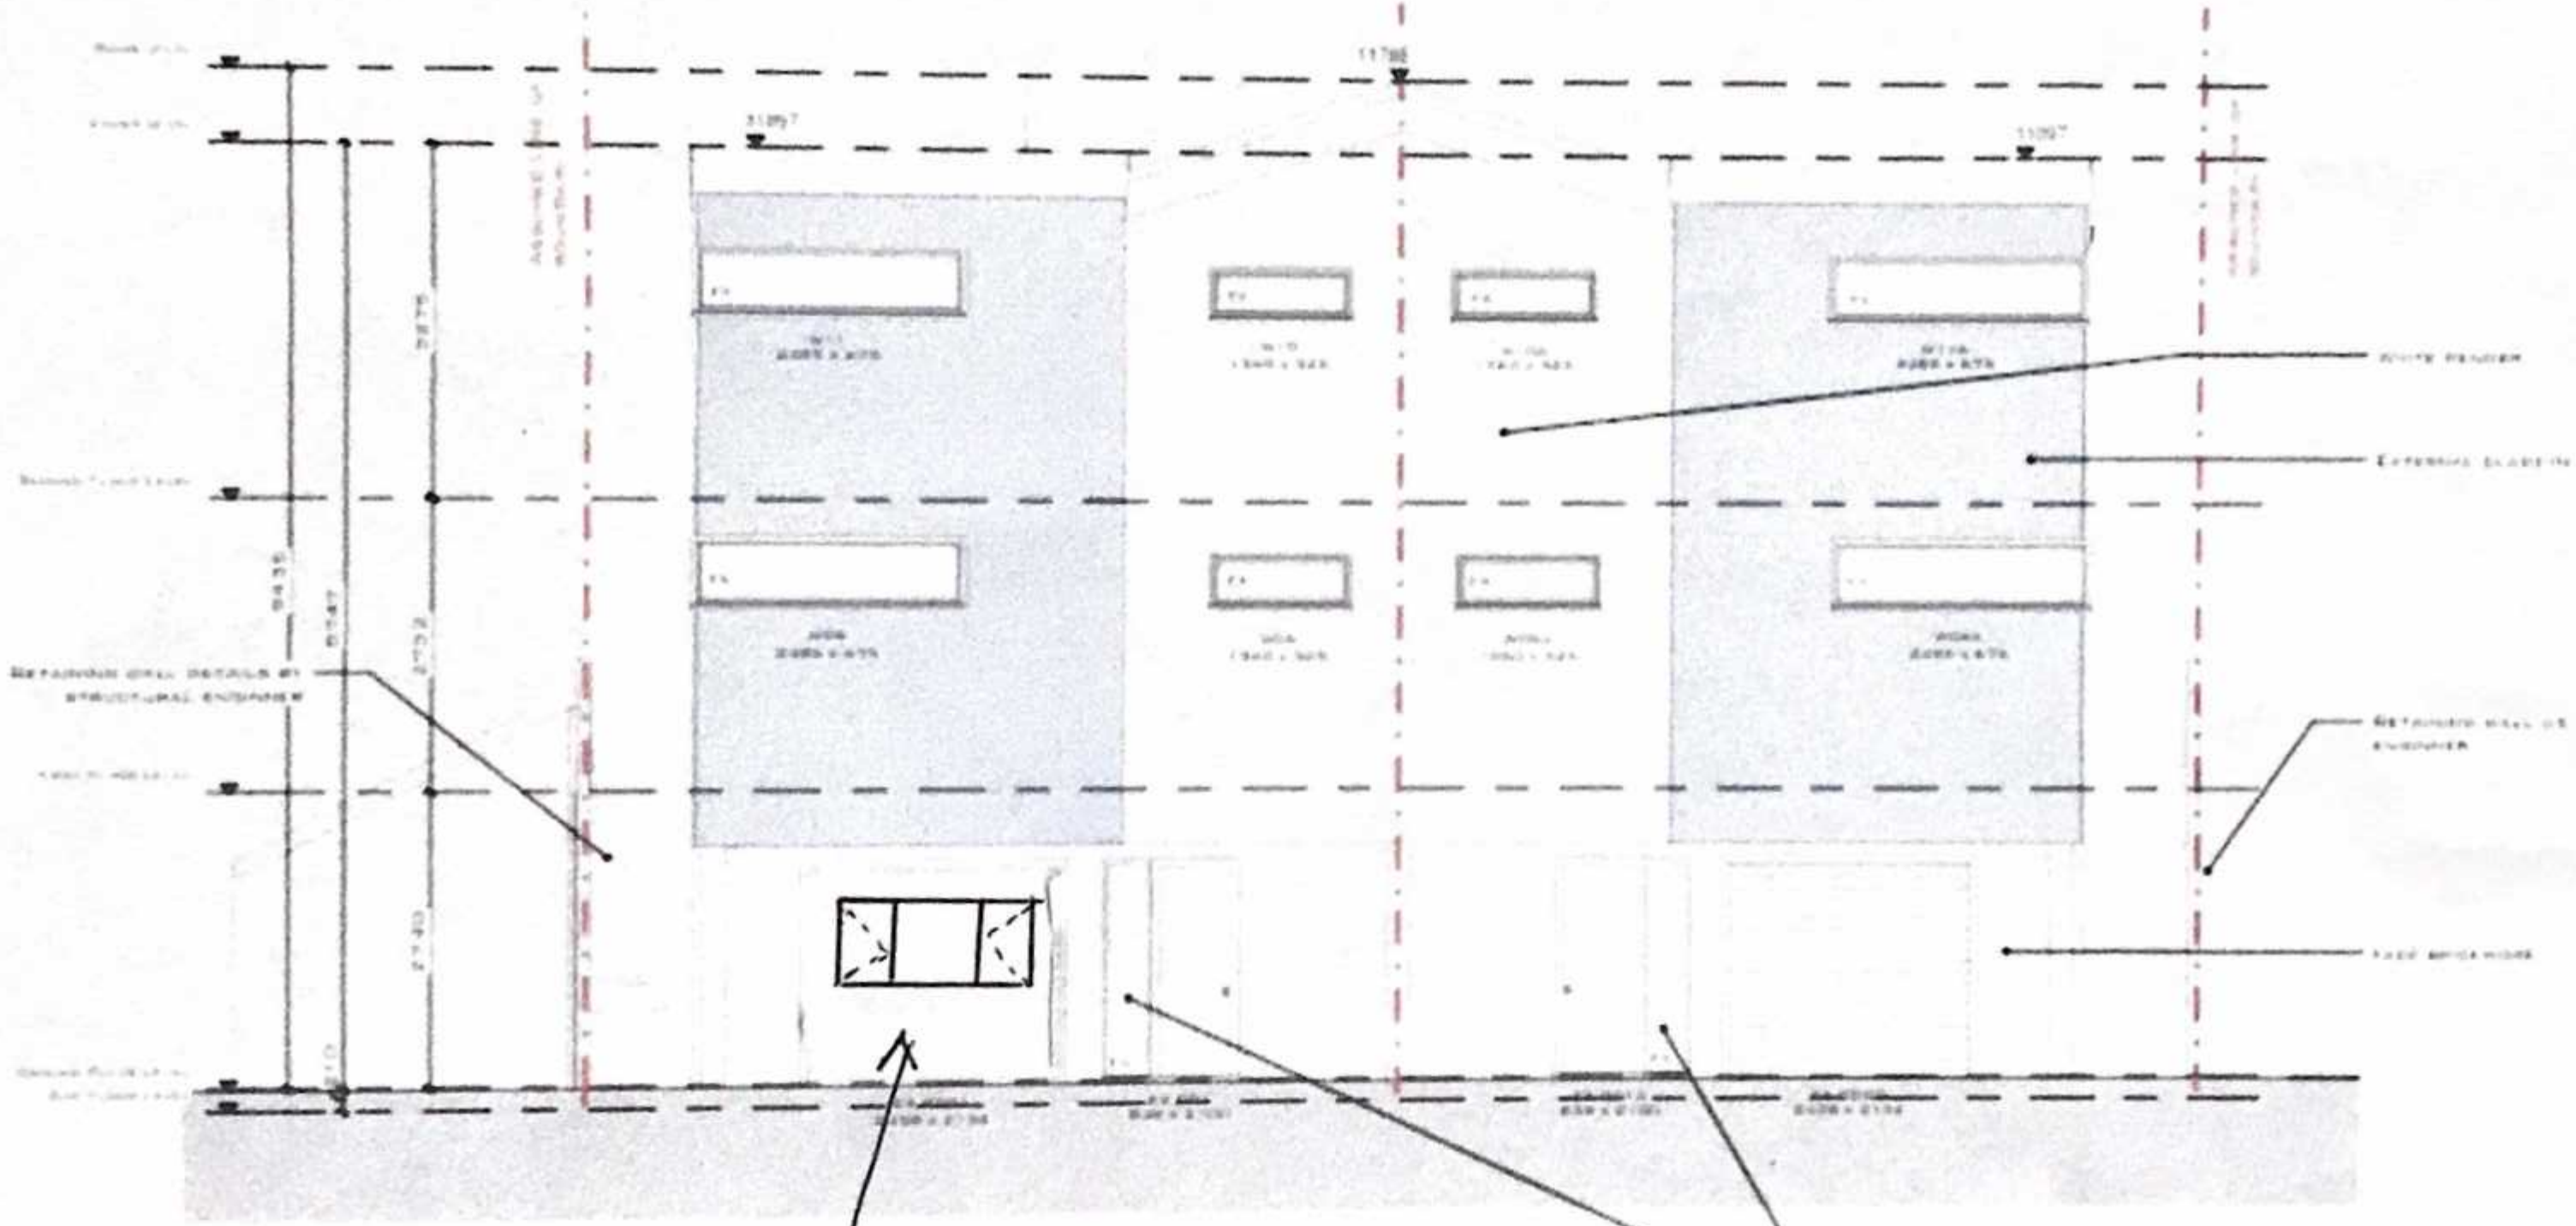

PROPOSED FRONT ELEVATION (NORTH)

GARAGE DOOR replaced with window 110cm high and 200cm wide
Infill will be rendered to match the rest of the building
Insulation provided should exceed that of a garage door