PROPOSED

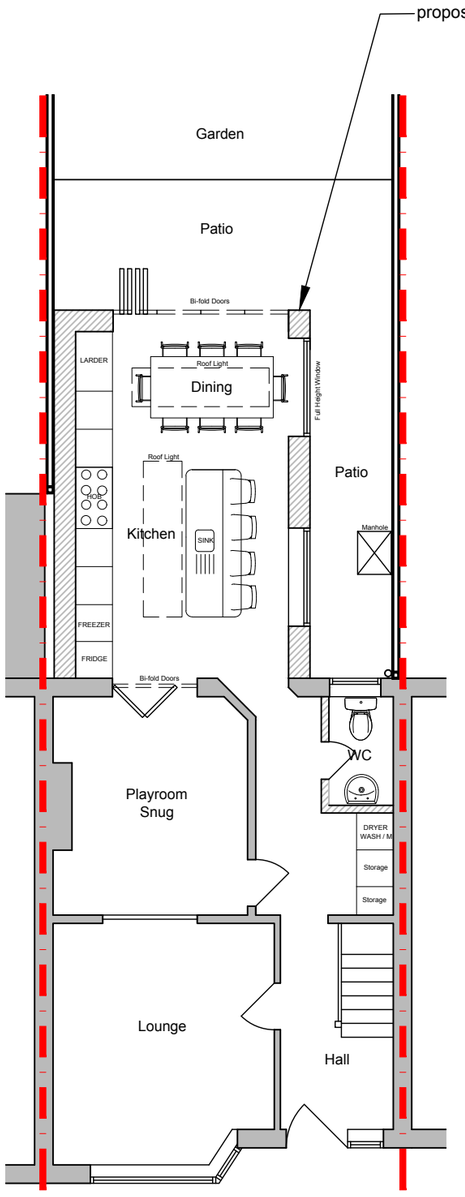

GROUND FLOOR PLAN
1:100@A3

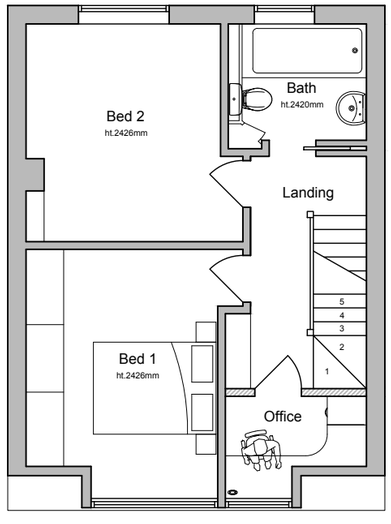

FIRST FLOOR PLAN
1:100@A3

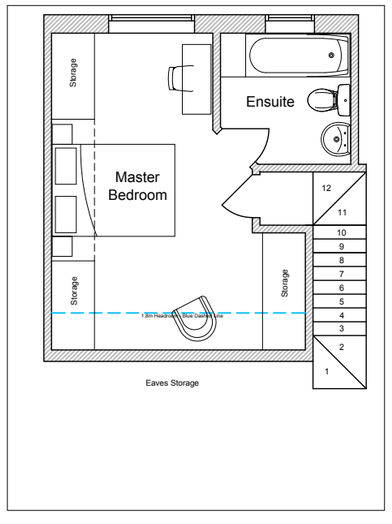

LOFT PLAN
1:100@A3

SCALE BAR 1:100

0 5 10

© nat-design, all rights reserved. Use figured dimensions only. All dimensions are to be checked on site before any work is carried out. Please contact the Architect immediately regarding any discrepancies discovered on site.

Rev.	Notes	Date
A	Amended	01.07.24

NAT DESIGN
ARCHITECTURAL SERVICES
M: 07599199759 E: natdesign1@gmail.com

Project
21 Goldsmith Road
Worthing
BN14 8ES

Drawing
Proposed Floor Plans

Drawn By: NSE	Scale: as shown
Date: Feb 2024	Revision: A

Drawing No.
1025 - DPA - 04