(no changes to front elevation)

EXISTING

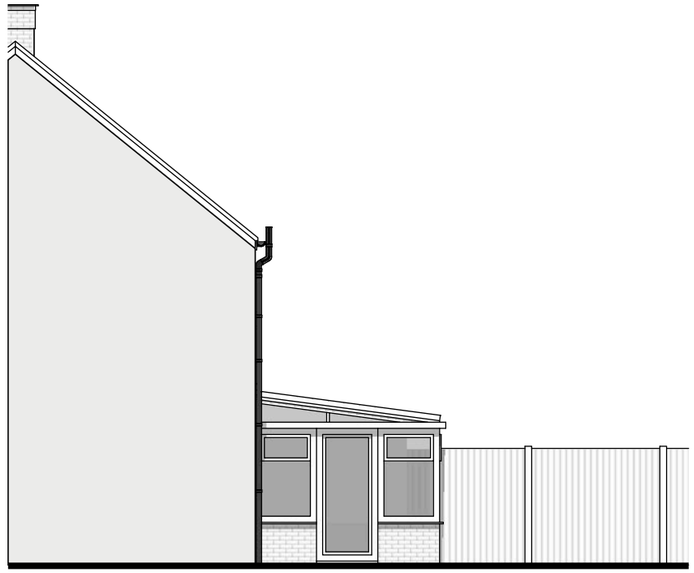

East Elev Scale 1:100 @ A3

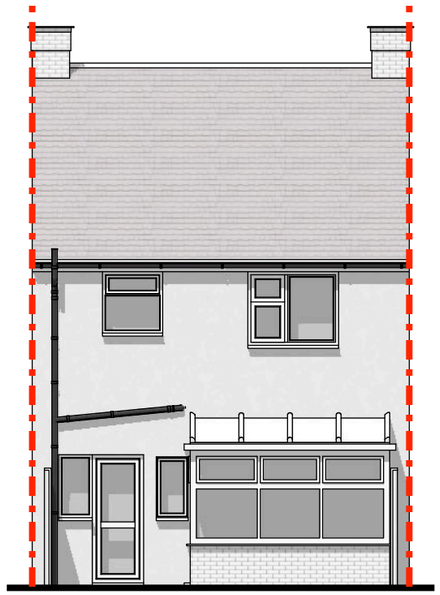

North Elev Scale 1:100 @ A3

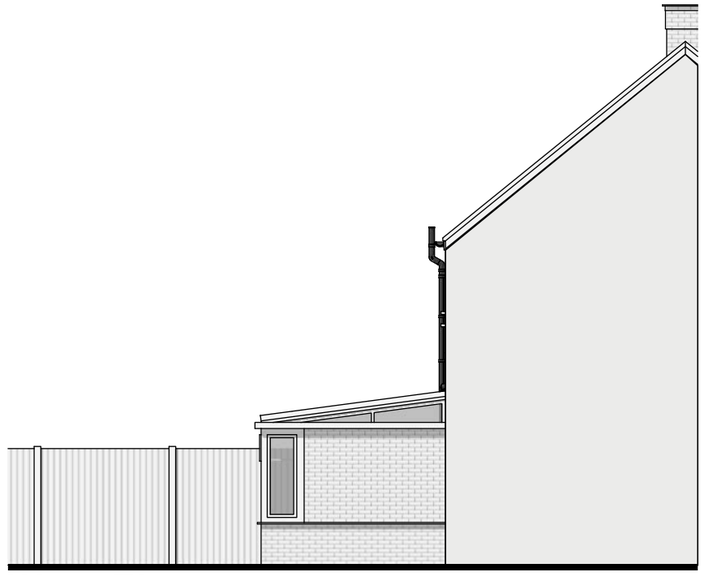

West Elev Scale 1:100 @ A3

PROPOSED

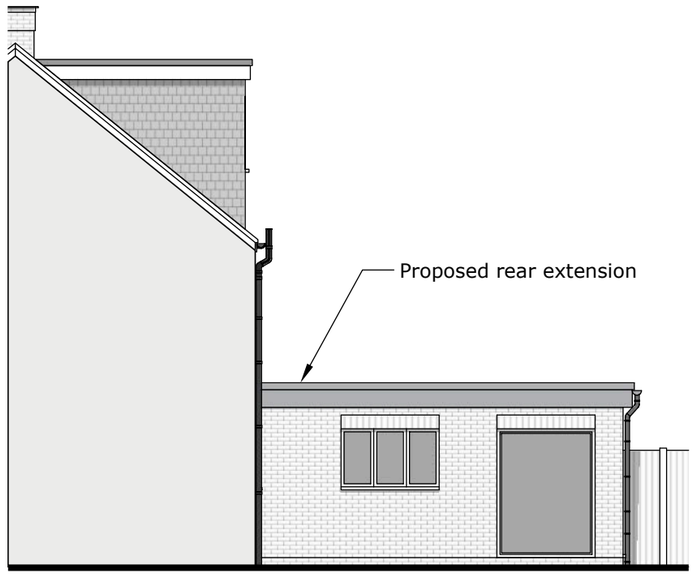

East Elev Scale 1:100 @ A3

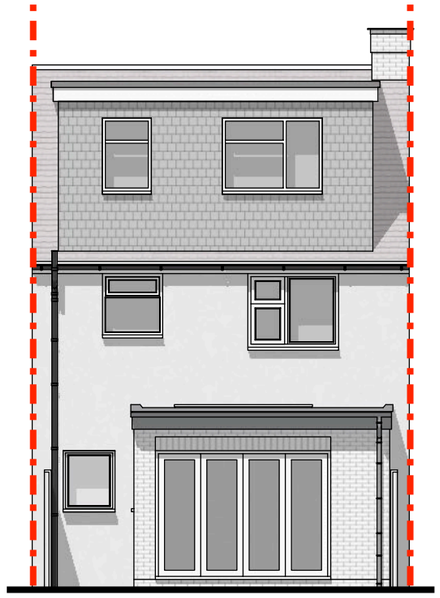

North Elev Scale 1:100 @ A3

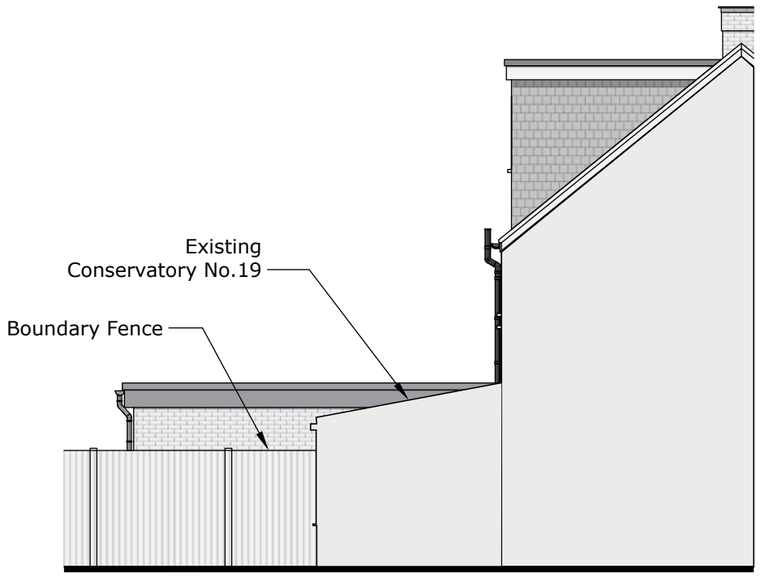

West Elev Scale 1:100 @ A3

Scale 1:100 @ A3

0m 1m 2m 3m 4m 5m 10m

© nat-design, all rights reserved. Use figured dimensions only. All dimensions are to be checked on site before any work is carried out. Please contact the Architect immediately regarding any discrepancies discovered on site.

Rev	Notes	Date
A	Amendments	01.07.24

NAT DESIGN
ARCHITECTURAL SERVICES
M: 07599199759 E: natdesign1@gmail.com

Project:
21 Goldsmith Road
Worthing
West Sussex,
BN14 8ES

Drawing:
Existing & Proposed Elevations

Drawn by	Scale
NSE	as shown
Date	**Revision**
Feb 2024	A

Drawing
1025 - DPA - 05