


NOTE:
This drawing is only relevant to the Ground floor ACM removal, fire compartmentation, associated branch reinstatement works and the compression works for the relocation of the staff welfare facilities from the second floor to the first floor with the inclusion of a tea point at ground floor level

For wind and weather tight works refer to Wates documante Ref: 50333700-250153-WTS-XX-XX-CSR-MC-001-01 Lids Worthing _ Scope for LBA

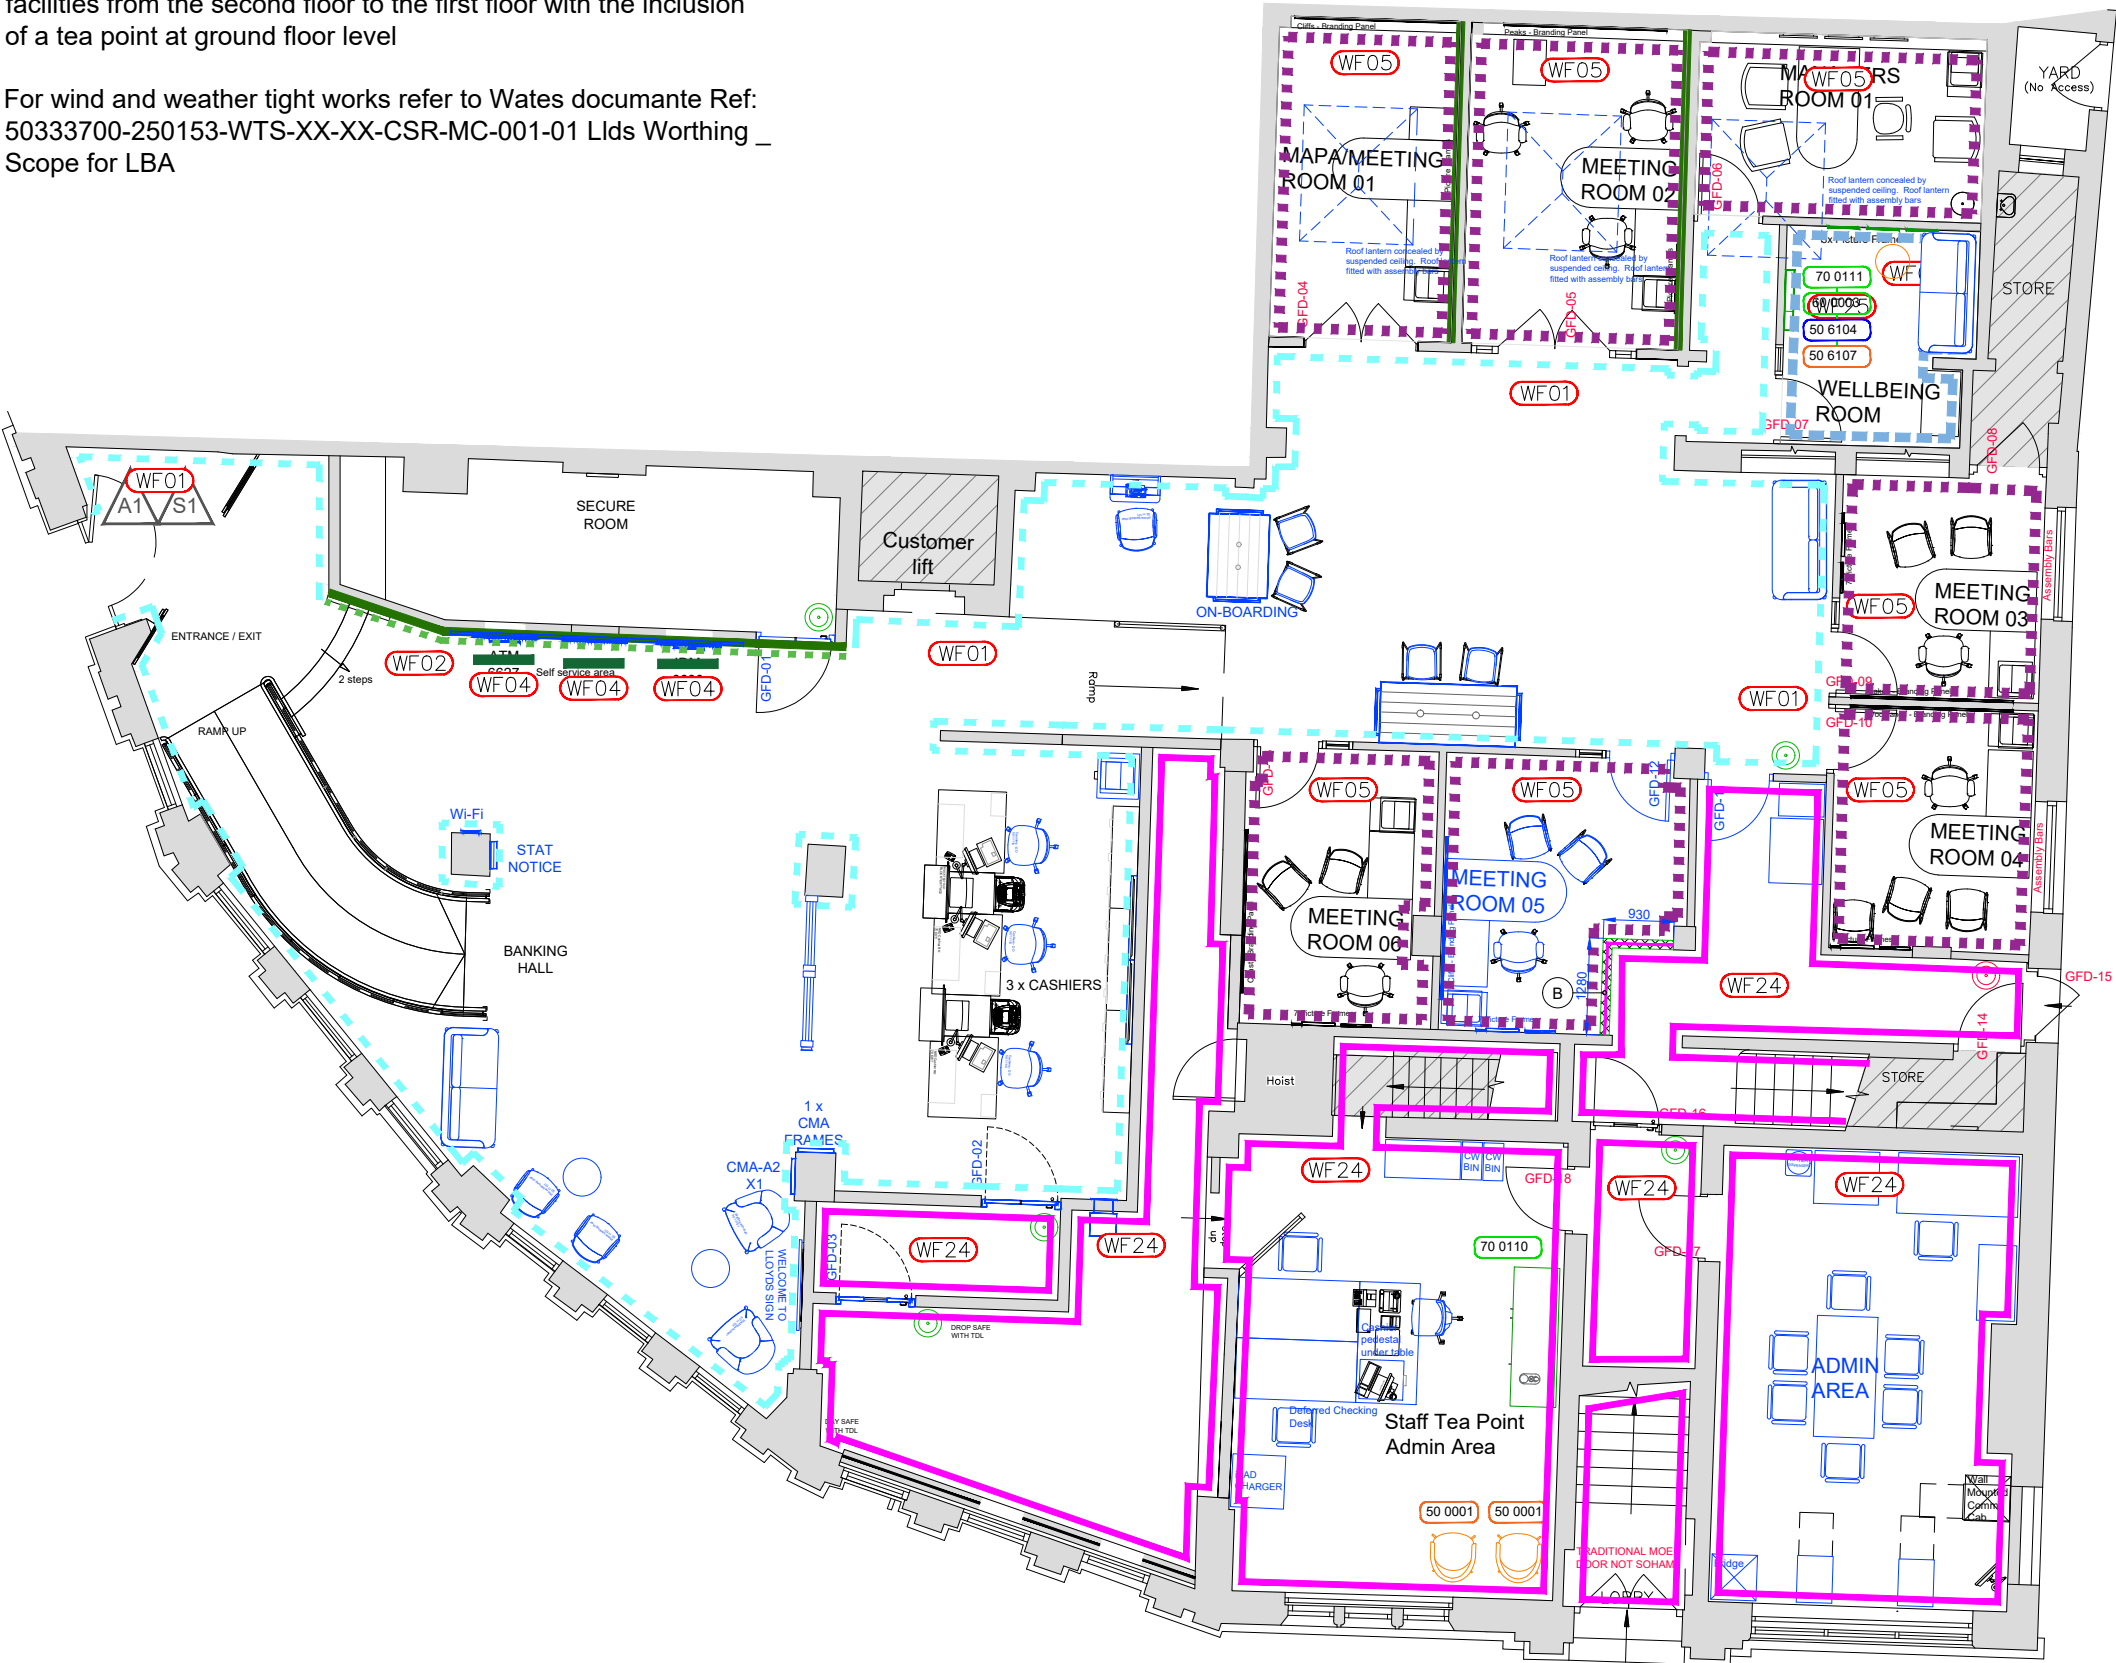

LLOYDS WALL FINISHES

PAINTED WALL FINISHES

- WF01** Painted wall finish to non-feature walls and columns in the banking hall and customer facing areas. Crown Clean Extreme Scrubbable Matt Z4720C
- WF02** Banking Hall feature wall colour used around self service zone (Sage Green) Crown Clean Extreme Scrubbable Matt F0490P
- WF03** Banking Hall feature wall colour used behind Knowledge Bar. Crown Clean Extreme Scrubbable Matt F0111G
- WF04** Self service insert panel Muraspec Muralon spec Lloyds P3503
- WF05** Standard meeting room finish to all walls Muraspec Union Canton Cream 09A48

PAPERED FEATURE WALLS

- WF06** Flagship Woodlands Meeting room Desk Wall & Shelf wall Muraspec Astoria Khotan Taupe P8488
- WF07** Flagship Woodlands Meeting rooms - Other Walls Muraspec Union Folded shimmer CM21116
- WF08** Flagship Peaks Meeting Room - Desk Wall Muraspec Union Canton Green 09A59
- WF09** Flagship Peaks Meeting Room - Other Walls Muraspec Union Osaka Grey 07A37
- WF10** Flagship Lakes Meeting Room - Desk Wall Muraspec Astoria Aura CM21121
- WF11** Flagship Lakes Meeting Room - Other Walls Muraspec Union Canton Taupe 09A52
- WF12** Flagship Coast Meeting Room - Desk Wall Muraspec Union Orissa 10945
- WF13** Flagship Coast Meeting Room - Other Walls Muraspec Union Canton blue 09A46
- WF14** Flagship Cliffs Meeting Room - Desk Wall Muraspec Union Canton Blue 09A49
- WF15** Flagship Cliffs Meeting Room - Other Walls Muraspec Metropolitan Plasters White 08A15

SKIRTINGS, FRAMES & ARCHITRAVES

- S1** All customer facing skirting, architraves and door frames Satinwood finish - 21YY 38/102 Do not over use on joinery
- All customer facing Pass/Control door leafs to be Oak effect finish.
- All customer facing door leafs to be Oak effect finish.
- Edge Protection Trims** 12x12mm brushed aluminium angle securely fixed to corner. Use standard length of trim between 2000mm and 2400mm.

BoH WALL FINISHES LEGEND

BOH WALL FINISHES

- WF20** Staff room, General wall finish Dulux 49GG 77/104 Matt paint finish
- WF21** Staff room feature wall finish Dulux 54GG 47/053 Matt paint finish
- WF22** Circulation & Toilet Wall Colour Dulux 30yy 83/012 Matt paint finish
- WF23** Toilet - Behind Sanitaryware wall finish Dulux 30yy 53/124 Matt paint finish
- WF24** Admin area main wall finish Dulux 30yy 83/012 Matt paint finish
- WF25** Wellbeing Room Wall finish Muraspec - Studio Suite Metropolitan 08A15 Ref 08A15
- S2** Admin area Staff room, Toilet door frames and architraves Dulux 28gy 22/002 Satinwood finish
- S3** Admin area Staff room, Toilet skirting's Dulux White Satinwood finish
- Edge protection for vulnerable corners** 12x12mm brushed aluminium angle securely fixed to corner. Use standard length of trim between 2000 & 2400mm.

B	01/12/25	Stage 4 - Listed Building Submission	CM/ PW
A	10/11/2025	Initial CP Submission for costing	CM/ PW
REV	DATE	REVISION	INITIALS

LLOYDS BANKING GROUP

ALL DIMENSIONS TO BE VERIFIED PRIOR TO COMMENCING WORK. DRAWING TO BE READ IN CONJUNCTION WITH PROJECT SPECIFICATIONS.

THIS DRAWING IS THE PROPERTY OF LLOYDS BANKING GROUP AND COPYRIGHT IS RESERVED BY THEM. THE DRAWING IS ISSUED ON CONDITION THAT IT IS NOT COPIED OR DISCLOSED BY OR TO ANY UNAUTHORISED PERSONS WITHOUT PRIOR CONSENT IN WRITING TO LLOYDS BANKING GROUP - GROUP PROPERTY. ALL MODIFIED DRAWINGS SHOULD BE RETURNED TO LLOYDS BANKING GROUP.

GROUP PROPERTY

BRISTOL - PO Box 112, Canons House, Canons Way, BRISTOL, BS99 7LB
EDINBURGH - Sighthill South, 12 Bankhead Crossway South, EDINBURGH, EH11 4EN
HALIFAX - Trinity Road, HALIFAX, West Yorkshire, HX1 2RG

PROJECT ADDRESS	SCALE
Brand - Lloyds	A1 - 1:50
Worthing 41-43 South Street	A3 - 1:100
41-43 South Steet	DATE
WORTHING BN11 3AU	04/11/2025
DRAWING DESCRIPTION	DRAWN BY
Ground Floor	-
Proposed Wall Finishes Plan	REVISION
DRAWING NUMBER	B
50333700-HLN-XX-00-M2-AR02-0602	

STAGE 4 - CONTRACTORS PROPOSALS