
SCALE

0m 1m 2m 3m 4m 5m 6m 7m 8m 9m 10m

NOTE:
This drawing is only relevant to the Ground floor ACM removal, fire compartmentation, associated branch reinstatement works and the compression works for the relocation of the staff welfare facilities from the second floor to the first floor with the inclusion of a tea point at ground floor level

For wind and weather tight works refer to Wates documante Ref: 50333700-250153-WTS-XX-XX-CSR-MC-001-01 Llds Worthing _ Scope for LBA

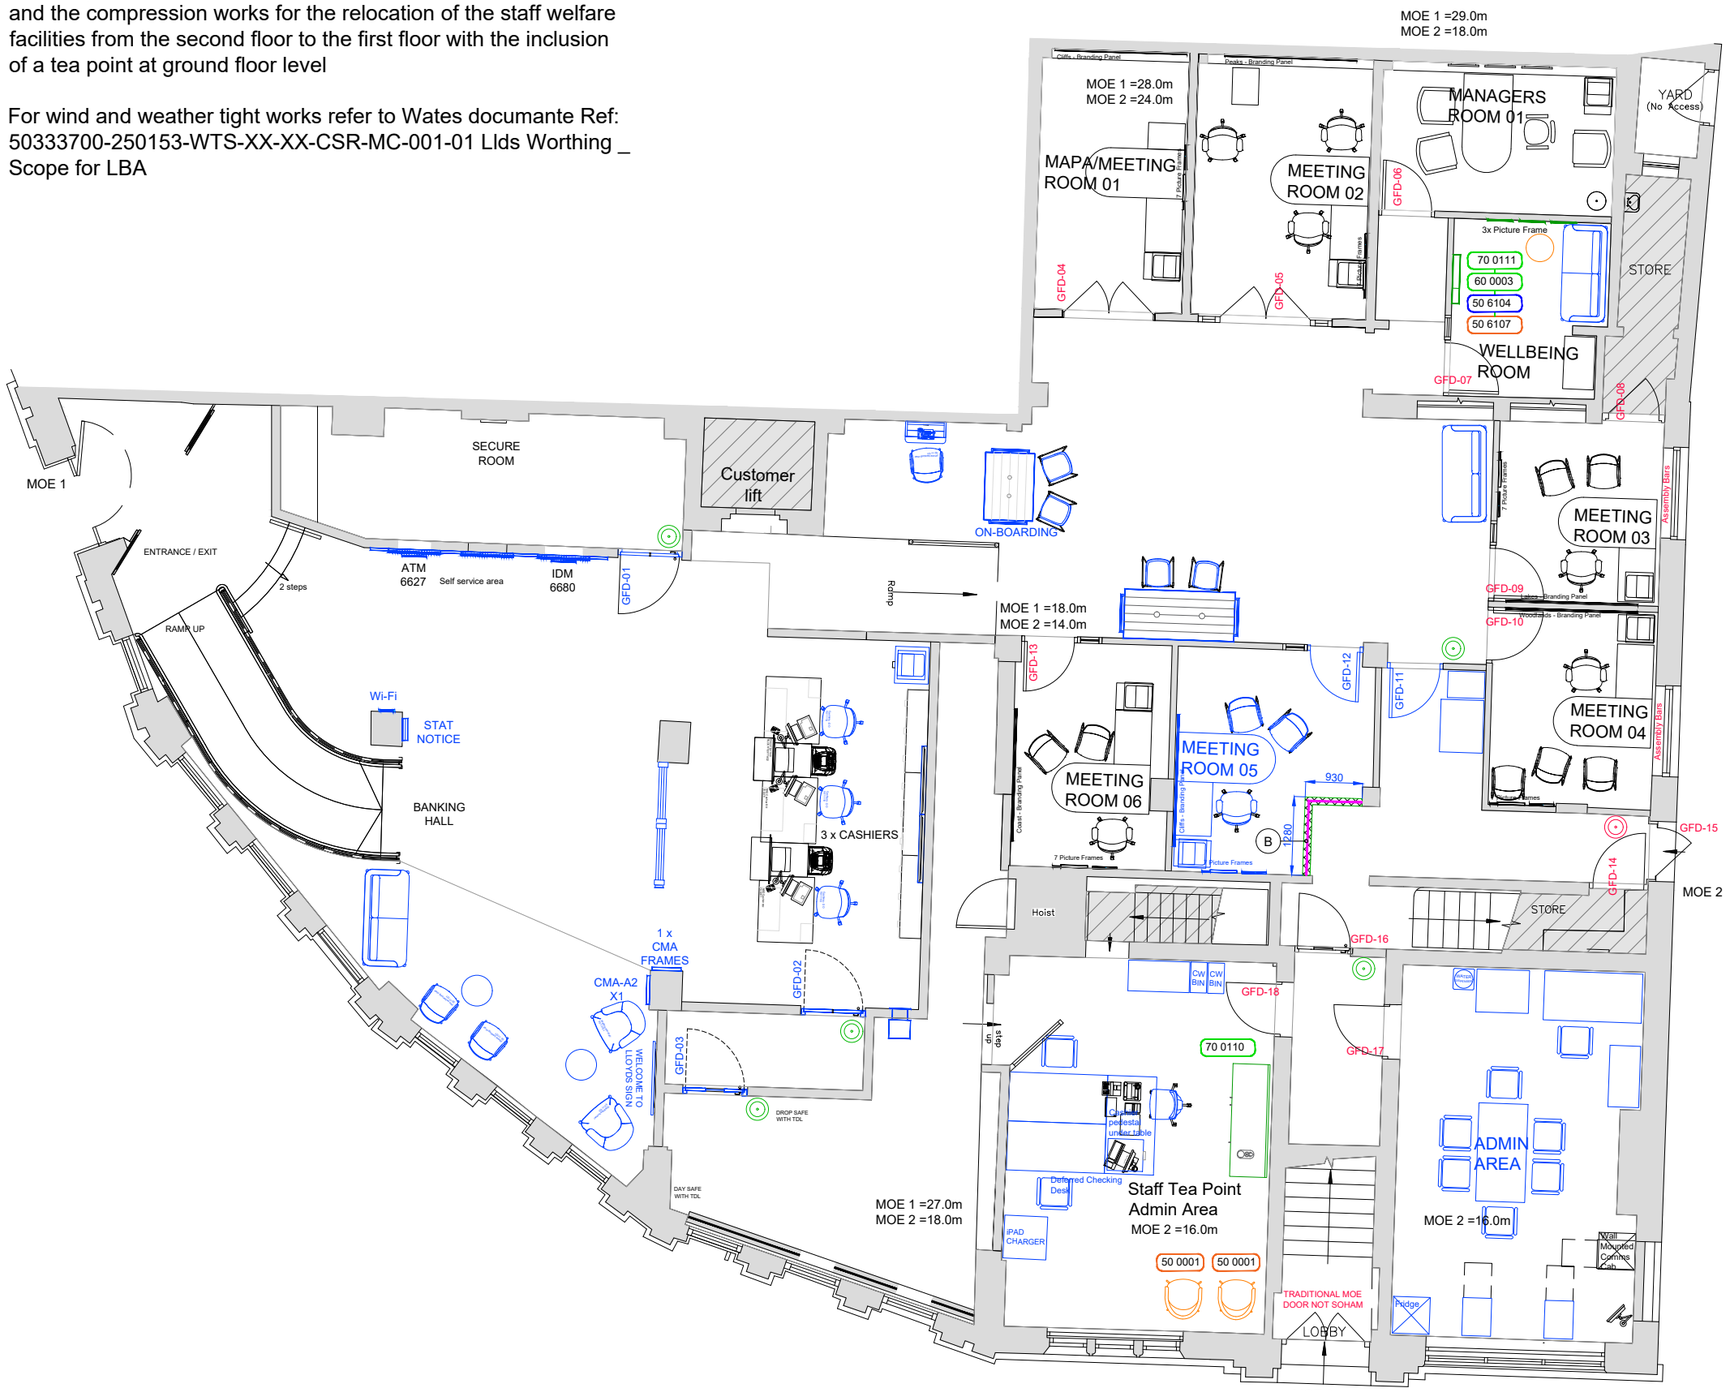

REV	DATE	REVISION	INITIALS
B	01/12/25	Stage 4 - Listed Builidng Submission Initial CP Submission for costing	CM/ PW
A	10/11/2025	Stage 3 -Scheme AR02 Initial issue	CM/ PW

STAGE 4 - CONTRACTORS PROPOSALS

Wates SMARTSPACE

LLOYDS BANKING GROUP

ALL DIMENSIONS TO BE VERIFIED PRIOR TO COMMENCING WORK. DRAWING TO BE READ IN CONJUNCTION WITH PROJECT SPECIFICATIONS.

THIS DRAWING IS THE PROPERTY OF LLOYDS BANKING GROUP AND COPYRIGHT IS RESERVED BY THEM. THE DRAWING IS ISSUED ON CONDITION THAT IT IS NOT COPIED OR DISCLOSED BY OR TO ANY UNAUTHORISED PERSONS WITHOUT PRIOR CONSENT IN WRITING TO LLOYDS BANKING GROUP - GROUP PROPERTY. ALL MODIFIED DRAWINGS SHOULD BE RETURNED TO LLOYDS BANKING GROUP.

GROUP **PROPERTY**

BRISTOL - PO Box 112, Canons House, Canons Way, BRISTOL, BS99 7LB
EDINBURGH -Sighthill South, 12 Bankhead Crossway South, EDINBURGH, EH11 4EN
HALIFAX - Trinity Road, HALIFAX, West Yorkshire, HX1 2RG

PROJECT ADDRESS Brand - Lloyds Worthing 41-43 South Street 41-43 South Steet WORTHING BN11 3AU	SCALE A1 - 1:50 A3 - 1:100
	DATE 04/11/2025
DRAWING DESCRIPTION Ground Floor Proposed Component Plan	DRAWN BY -
DRAWING NUMBER 50333700-HLN-XX-00-M2-AR02-0701	REVISION B