
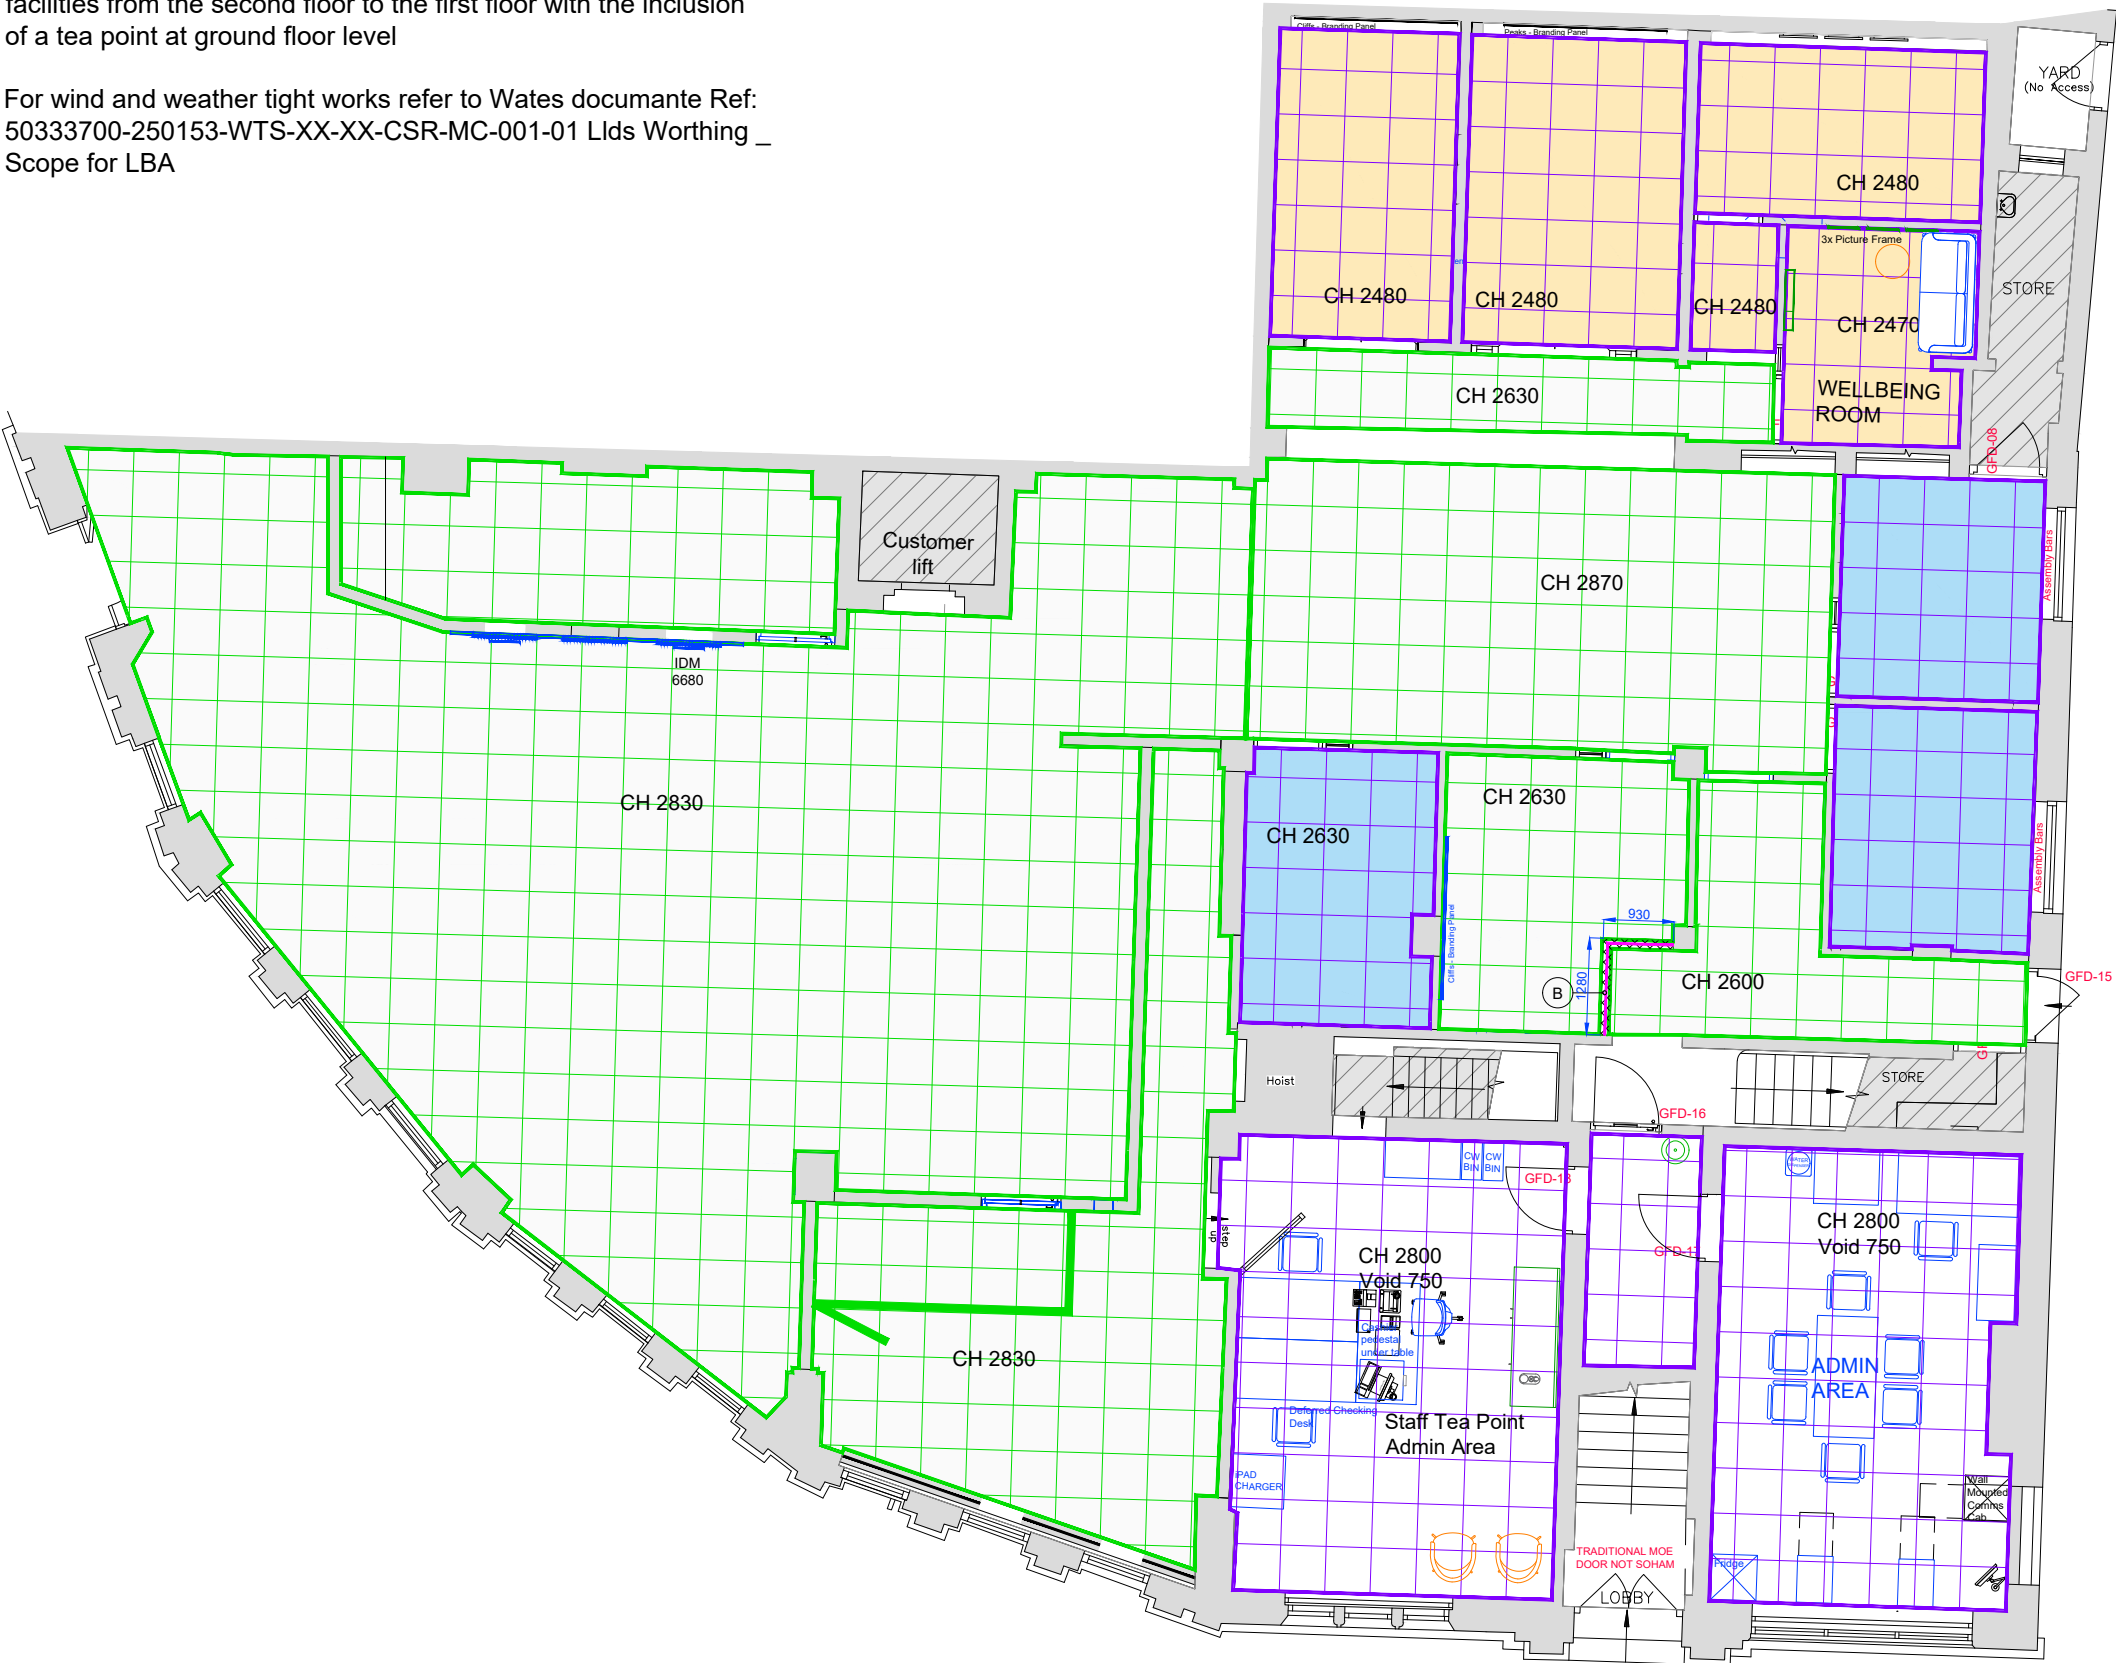
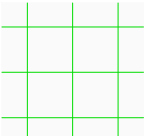
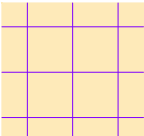
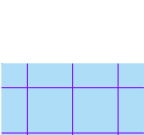


NOTE:
This drawing is only relevant to the Ground floor ACM removal, fire compartmentation, associated branch reinstatement works and the compression works for the relocation of the staff welfare facilities from the second floor to the first floor with the inclusion of a tea point at ground floor level

For wind and weather tight works refer to Wates documante Ref: 50333700-250153-WTS-XX-XX-CSR-MC-001-01 Llds Worthing _ Scope for LBA

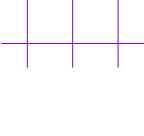

-  Replacement primary suspended ceiling Zentia Aruba Tegular 600 x 600 tiles with Tegular 24 grid colour global white reinstated to match the existing height
-  Secondary ceiling to be under-drawn with fire resistance board to achieve 1hr fire resistance
-  Subject to works to teh existing lanterns over Replacement primary suspended ceiling Zentia Aruba Tegular 600 x 600 tiles with Tegular 24 grid colour global white reinstated to match the existing height
-  Secondary ceiling to be under-drawn with fire resistance board to achieve 1hr fire resistance
-  Subject to clarification that the existing fire complementation integrity is intact. Replacement primary suspended ceiling Zentia Aruba Tegular 600 x 600 tiles with Tegular 24 grid colour global white reinstated to match the existing height
-  Secondary ceiling to be under-drawn with fire resistance board to achieve 1hr fire resistance
-  Indicates existing primary ceiling retained.

STAGE 4 - CONTRACTORS PROPOSALS

B	01/12/25	Stage 4 - Listed Building Submission	CM/ PW
A	10/11/2025	Initial CP Submission for costing	CM/ PW
REV	DATE	REVISION	INITIALS



LLOYDS BANKING GROUP

ALL DIMENSIONS TO BE VERIFIED PRIOR TO COMMENCING WORK. DRAWING TO BE READ IN CONJUNCTION WITH PROJECT SPECIFICATIONS.

THIS DRAWING IS THE PROPERTY OF LLOYDS BANKING GROUP AND COPYRIGHT IS RESERVED BY THEM. THE DRAWING IS ISSUED ON CONDITION THAT IT IS NOT COPIED OR DISCLOSED BY OR TO ANY UNAUTHORISED PERSONS WITHOUT PRIOR CONSENT IN WRITING TO LLOYDS BANKING GROUP - GROUP PROPERTY. ALL MODIFIED DRAWINGS SHOULD BE RETURNED TO LLOYDS BANKING GROUP.

GROUP PROPERTY

BRISTOL - PO Box 112, Canons House, Canons Way, BRISTOL, BS99 7LB
EDINBURGH - Sighthill South, 12 Bankhead Crossway South, EDINBURGH, EH11 4EN
HALIFAX - Trinity Road, HALIFAX, West Yorkshire, HX1 2RG

PROJECT ADDRESS	SCALE
Brand - Lloyds	A1 - 1:50
Worthing 41-43 South Street	A3 - 1:100
41-43 South Steet	DATE
WORTHING BN11 3AU	04/11/2025
DRAWING DESCRIPTION	DRAWN BY
Ground Floor	-
Proposed Plan	REVISION
DRAWING NUMBER	B
50333700-HLN-XX-00-M2-AR02-0801	