


NOTE:
This drawing is only relevant to the Ground floor ACM removal, fire compartmentation, associated branch reinstatement works and the compression works for the relocation of the staff welfare facilities from the second floor to the first floor with the inclusion of a tea point at ground floor level

For wind and weather tight works refer to Wates documante Ref: 50333700-250153-WTS-XX-XX-CSR-MC-001-01 Llds Worthing _ Scope for LBA

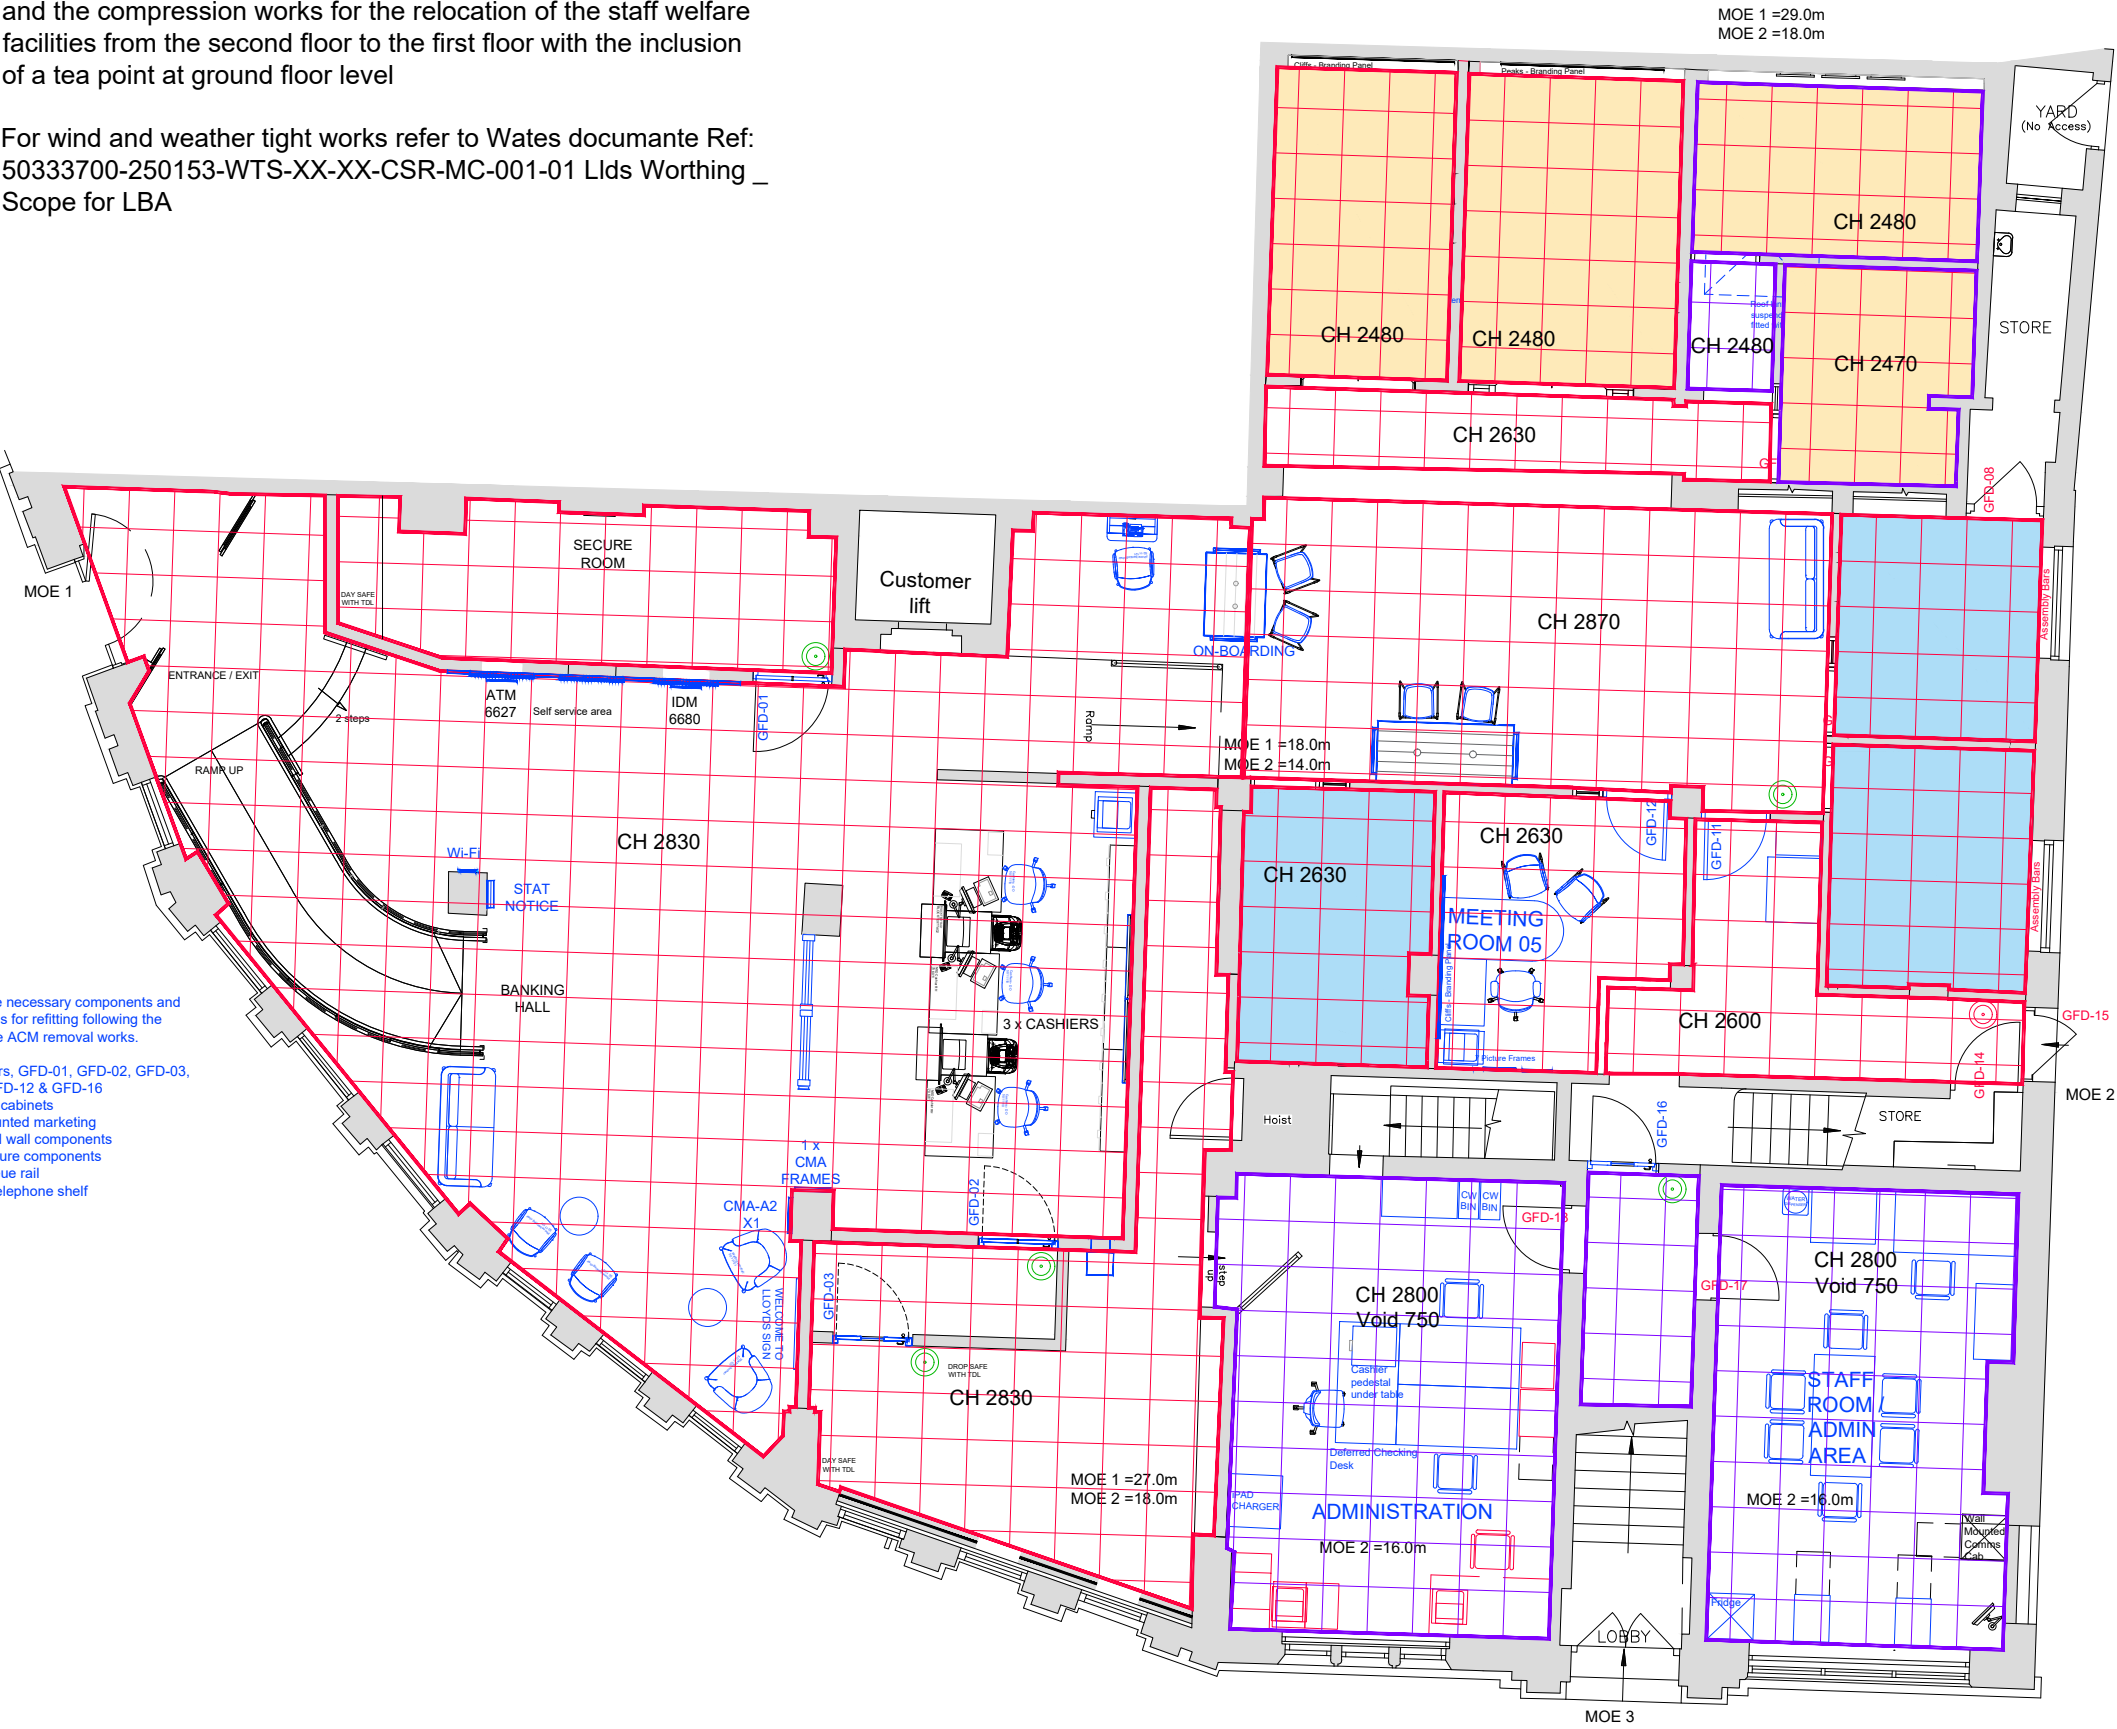

Carefully remove necessary components and store in readiness for refitting following the completion of the ACM removal works.

- Secure doors, GFD-01, GFD-02, GFD-03, GFD-11, GFD-12 & GFD-16
- Secure key cabinets
- All wall mounted marketing
- ATM slatted wall components
- Loose furniture components
- counter queue rail
- Customer telephone shelf

- Indicates contaminated area within the primary ceiling void. Removal required of existing contaminated suspended ceiling, services, ductwork, containment trays, lath and plaster ceiling
- Subject to works to the existing lanterns over
- Subject to clarification that the existing fire complementation integrity is intact.
- Indicates existing primary ceiling retained.

STAGE 4 - CONTRACTORS PROPOSALS

B	01/12/2025	Stage 4 - Listed Building Submission	CM / PW
A	10/11/2025	Initial CP Submission for costing	CM / PW
REV	DATE	REVISION	INITIALS

LLOYDS BANKING GROUP

ALL DIMENSIONS TO BE VERIFIED PRIOR TO COMMENCING WORK. DRAWING TO BE READ IN CONJUNCTION WITH PROJECT SPECIFICATIONS.

THIS DRAWING IS THE PROPERTY OF LLOYDS BANKING GROUP AND COPYRIGHT IS RESERVED BY THEM. THE DRAWING IS ISSUED ON CONDITION THAT IT IS NOT COPIED OR DISCLOSED BY OR TO ANY UNAUTHORISED PERSONS WITHOUT PRIOR CONSENT IN WRITING TO LLOYDS BANKING GROUP - GROUP PROPERTY. ALL MODIFIED DRAWINGS SHOULD BE RETURNED TO LLOYDS BANKING GROUP.

GROUP PROPERTY

BRISTOL - PO Box 112, Canons House, Canons Way, BRISTOL, BS99 7LB
EDINBURGH - Sighthill South, 12 Bankhead Crossway South, EDINBURGH, EH11 4EN
HALIFAX - Trinity Road, HALIFAX, West Yorkshire, HX1 2RG

PROJECT ADDRESS	SCALE
Brand - Lloyds	A1 - 1:50
Worthing 41-43 South Street	A3 - 1:100
41-43 South Street	DATE
WORTHING BN11 3AU	07/04/2025
DRAWING DESCRIPTION	DRAWN BY
Ground Floor	-
Existing RCP Downtakings	REVISION
DRAWING NUMBER	B
50333700-HLN-XX-00-M2-AREX-0801	