


NOTE:
This drawing is only relevant to the Ground floor ACM removal, fire compartmentation, associated branch reinstatement works and the compression works for the relocation of the staff welfare facilities from the second floor to the first floor with the inclusion of a tea point at ground floor level

For wind and weather tight works refer to Wates document Ref: 50333700-250153-WTS-XX-XX-CSR-MC-001-01 Lids Worthing _ Scope for LBA

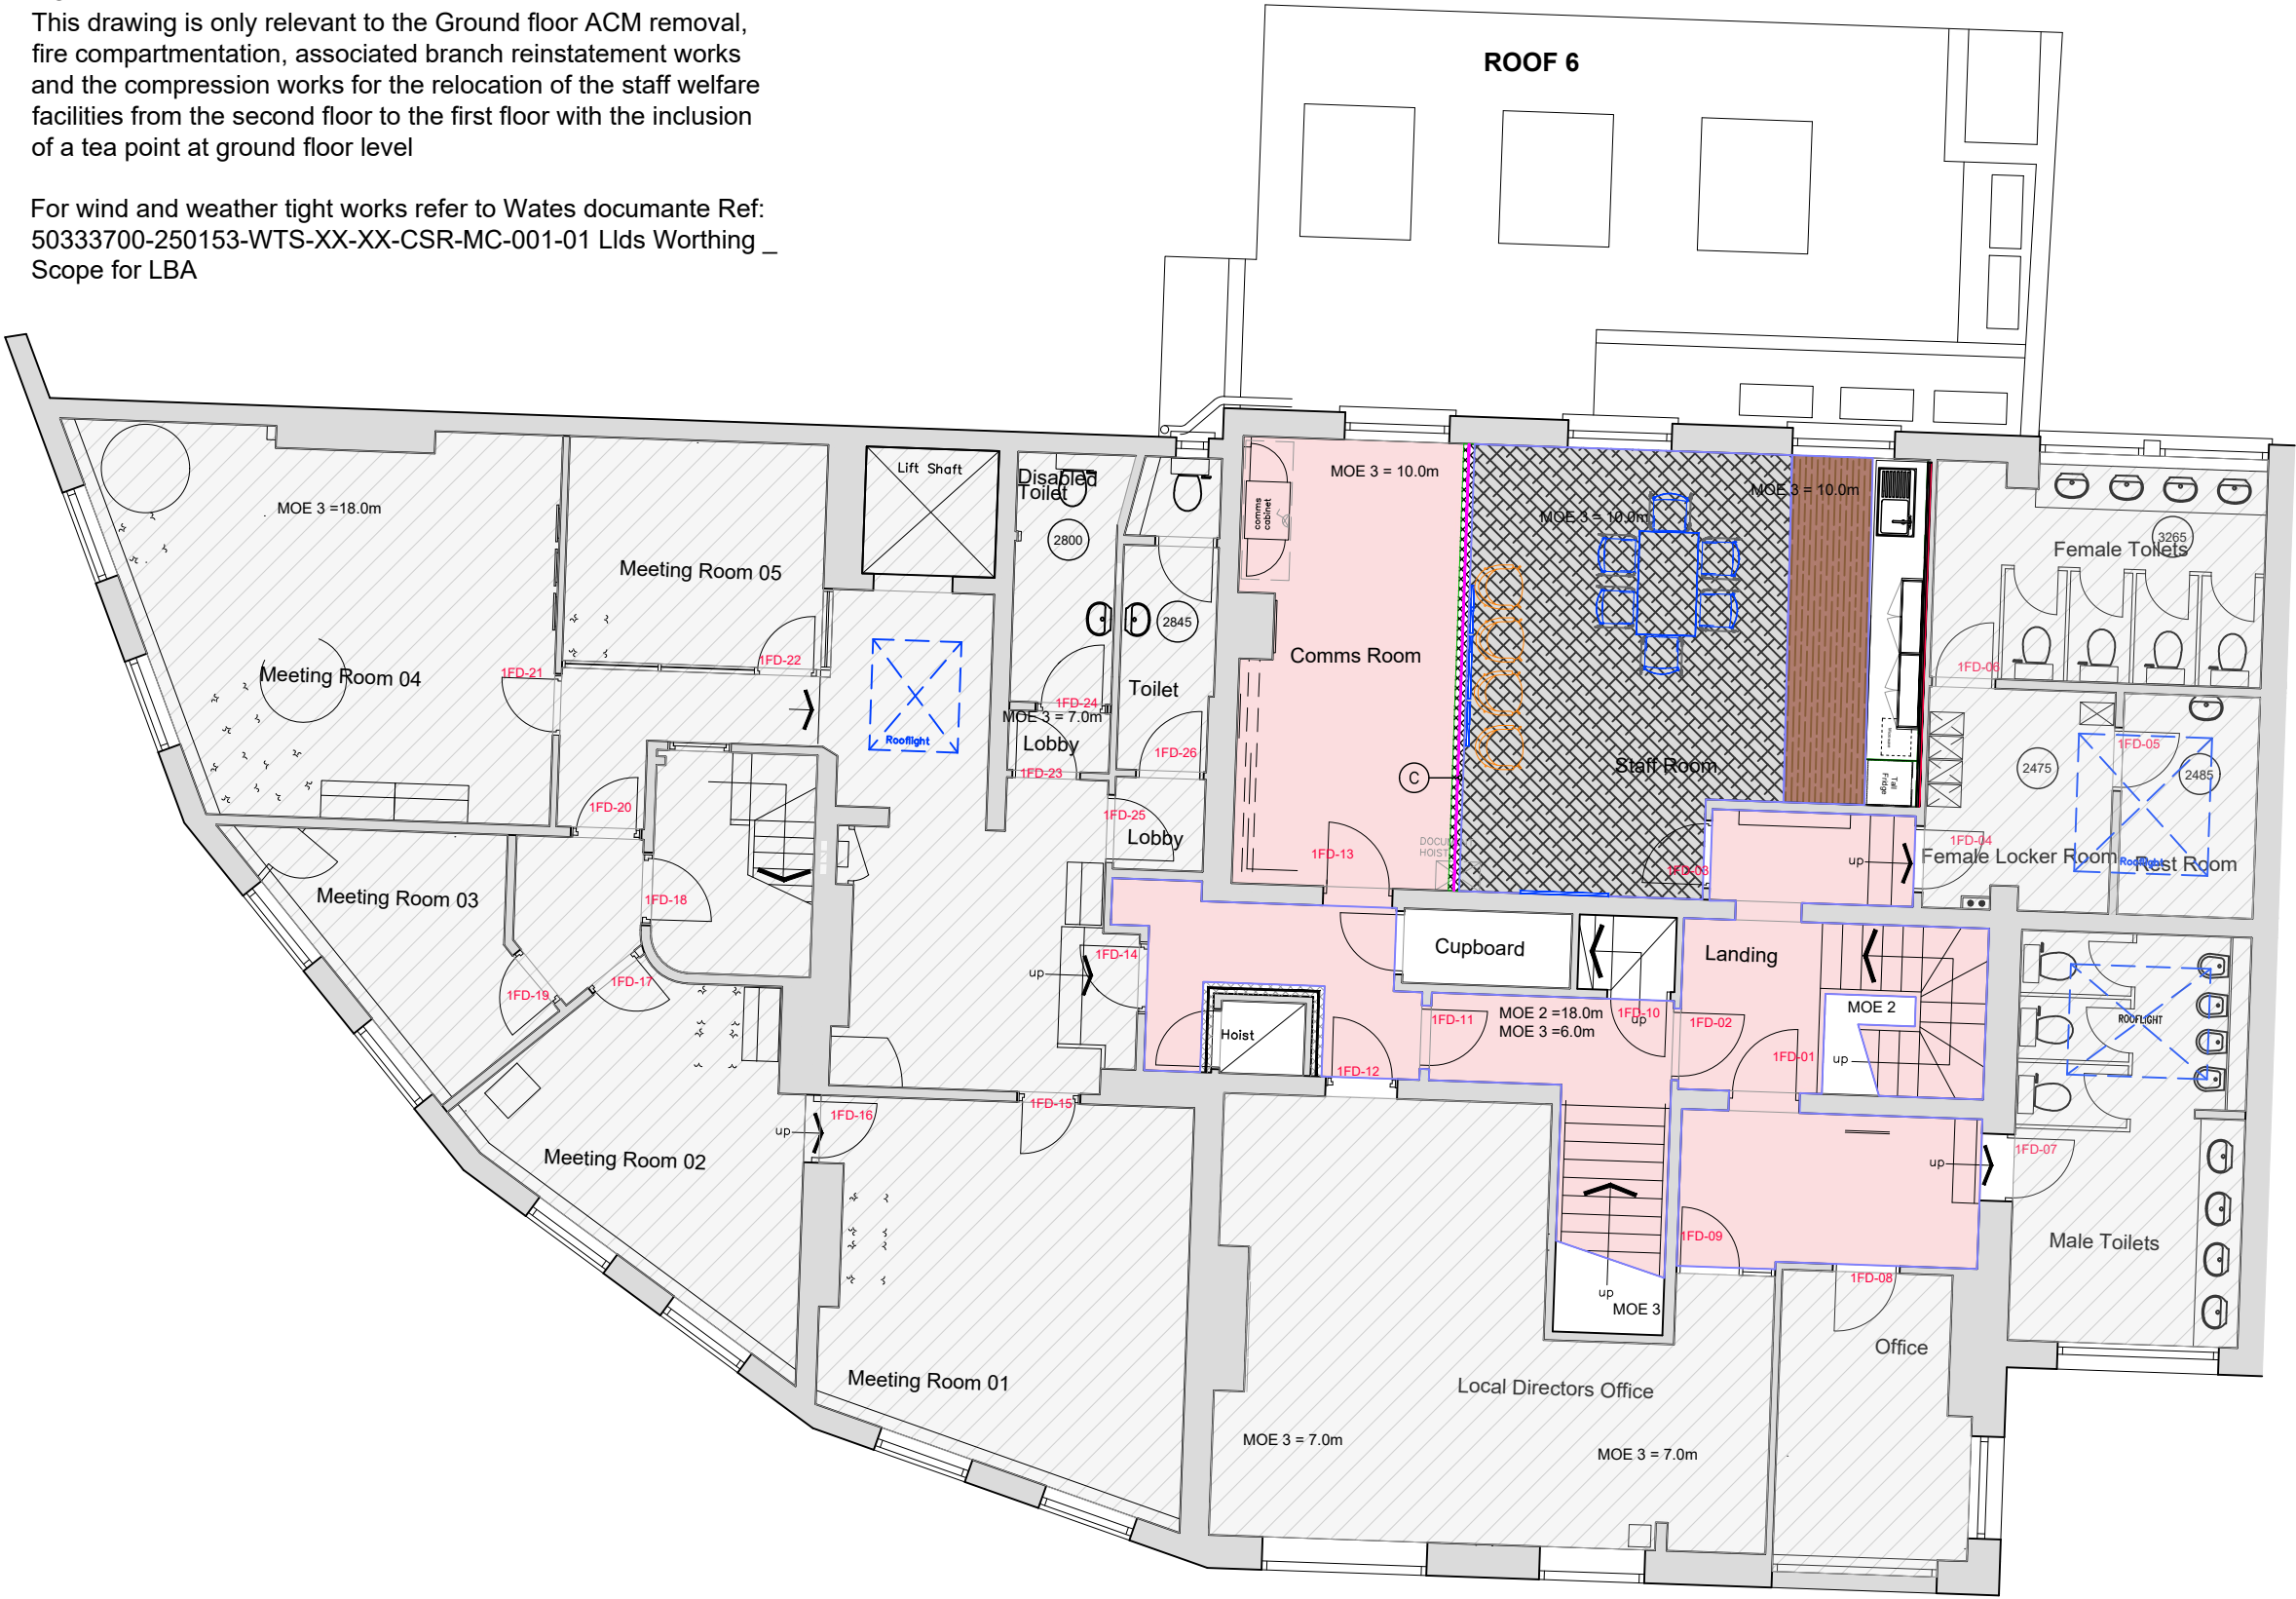

BoH FLOORING LEGEND

BOH FLOORING

- Admin area carpet**
Forbo Tessera - Teviot 351
50x50cm tile, random lay
FF20
- Admin area ramps**
Forbo Tessera - Teviot 357
50x50cm tile, random lay
FF21
- ATM room/Toilet vinyl flooring**
Forbo Sure step original
Granite 172092
FF22
- Staff Room vinyl to kitchen**
Forbo Eternal Material
Graphite Stucco 10042
FF23
- Staff Room carpet**
Forbo Tessera -
Inline 870 Molasses
FF24
- Wellbeing Room carpet**
Forbo Infused - Enduring Storm
4503. 50x50cm tiles
FF25
- Deep Clean**
Area of existing Carpet / Vinyl
to be retained and deep
cleaned.

TRANSITION STRIPS

- Between entrance
matting and
vinyl flooring. Gradus
ETR302UFO
To form matt well
around primary entrance
matting . Gradus UMFA18

STAGE 4 - CONTRACTORS PROPOSALS

B	01/12/25	Stage 4 - Listed Building Submission	CM/ PW
A	10/11/2025	Initial CP Submission for costing	CM/ PW
REV	DATE	REVISION	INITIALS

LLOYDS BANKING GROUP

ALL DIMENSIONS TO BE VERIFIED PRIOR TO COMMENCING WORK. DRAWING TO BE READ IN CONJUNCTION WITH PROJECT SPECIFICATIONS.

THIS DRAWING IS THE PROPERTY OF LLOYDS BANKING GROUP AND COPYRIGHT IS RESERVED BY THEM. THE DRAWING IS ISSUED ON CONDITION THAT IT IS NOT COPIED OR DISCLOSED BY OR TO ANY UNAUTHORISED PERSONS WITHOUT PRIOR CONSENT IN WRITING TO LLOYDS BANKING GROUP - GROUP PROPERTY. ALL MODIFIED DRAWINGS SHOULD BE RETURNED TO LLOYDS BANKING GROUP.

GROUP PROPERTY

BRISTOL - PO Box 112, Canons House, Canons Way, BRISTOL, BS99 7LB
EDINBURGH - Sighthill South, 12 Bankhead Crossway South, EDINBURGH, EH11 4EN
HALIFAX - Trinity Road, HALIFAX, West Yorkshire, HX1 2RG

PROJECT ADDRESS	SCALE
Brand - Lloyds	A1 - 1:50
Worthing 41-43 South Street	A3 - 1:100
41-43 South Street	DATE
WORTHING BN11 3AU	04/11/2025
DRAWING DESCRIPTION	DRAWN BY
First Floor	
Proposed Floor Finishes Plan	
DRAWING NUMBER	REVISION
50333700-HLN-XX-01-M2-AR02-0601	B